



EXTENSION OF G BLOCK CANTEEN


UVA WELLASSA UNIVERSITY


Signature of the TEC Members

1.
2.
3.
4.
5.

CONTENTS

• FRONT ELEVATION	01
• SIDE ELEVATION	02
• GROUND FLOOR PLAN	03
• FIRST FLOOR PLAN	04
• SECOND FLOOR PLAN	05
• WASHROOM AREA PLUMBING DETAILS	06
• GROUND FLOOR LAYOUT	07
• FIRST FLOOR LAYOUT	08
• SECOND FLOOR LAYOUT	09
• SECTION DETAILS	10
• GROUND FLOOR FOOTING LAYOUT	11
• ROOF LAYOUT	12
• SCHEDULE OF COLUMN DETAILS	13
• SCHEDULE OF BEAM DETAILS	14
• FOUNDATION DETAILS	15
• SCHEDULE OF DOORS & WINDOWS	16
• STAIRCASE DETAILS	17
• CANOPY DETAIL & DECORATED COLUMN DETAIL	18
• GROUND FLOOR ELECTRICAL LAYOUT	19
• FIRST FLOOR ELECTRICAL LAYOUT	20
• SECOND FLOOR ELECTRICAL LAYOUT	21

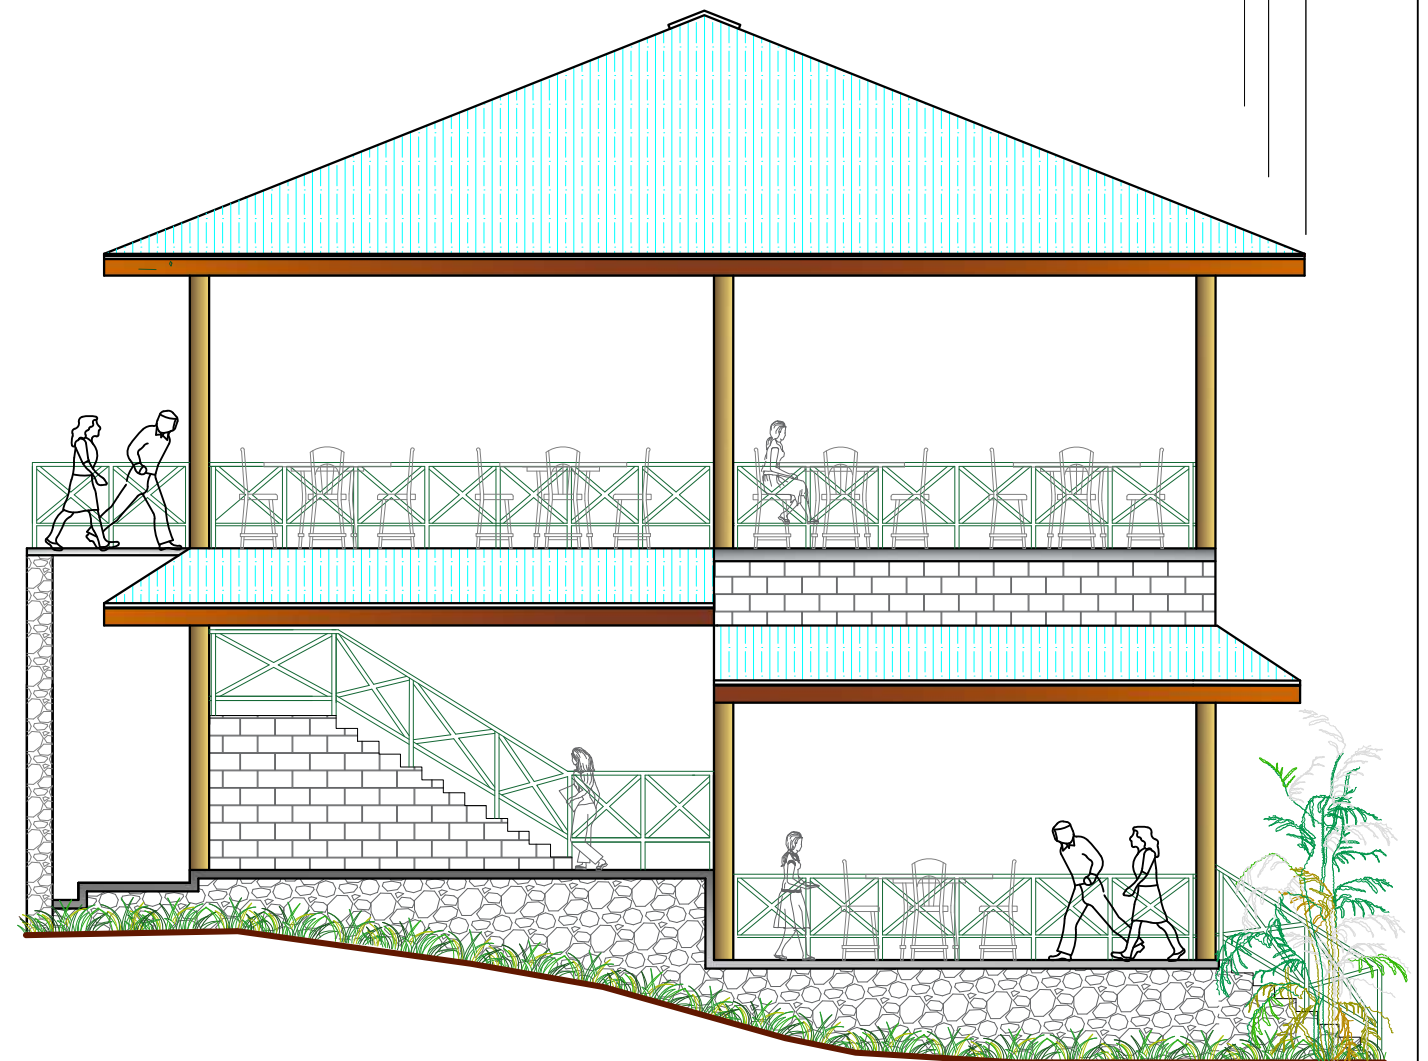

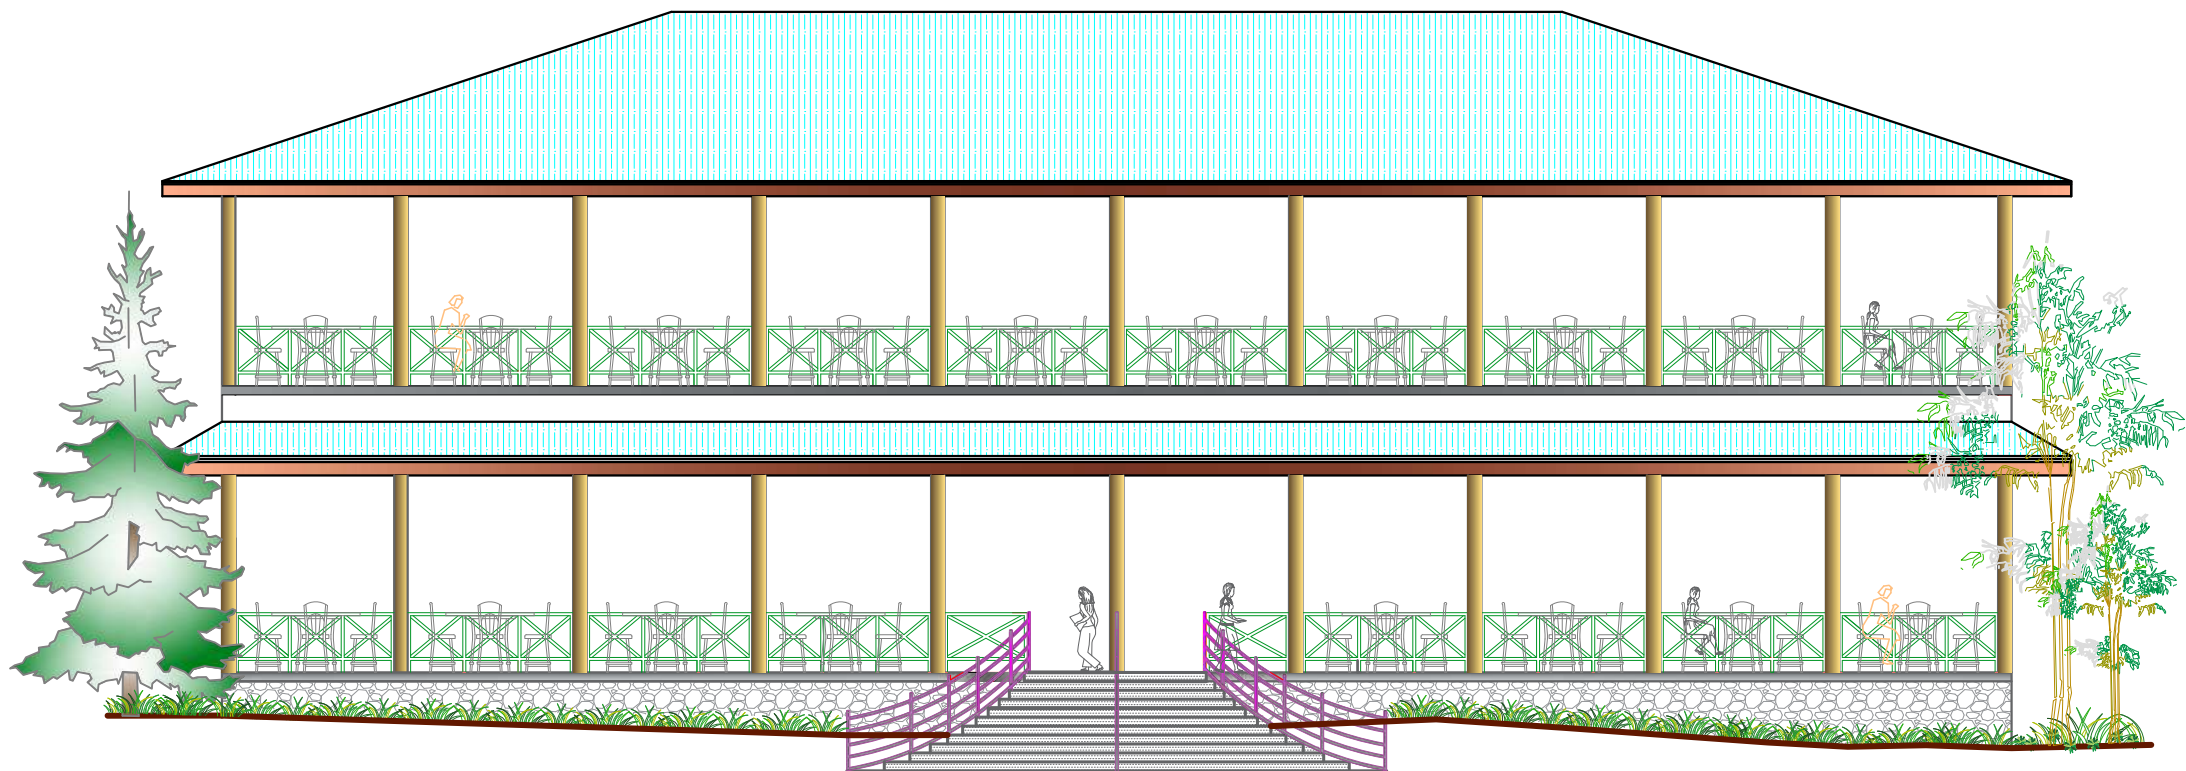

FRONT ELEVATION

- GENERAL NOTE :**
- 1. ALL DIMENSIONS ARE GIVEN IN MILLIMETERS, UNLESS OTHERWISE STATED.
 - 2. ALL THE DIMENSIONS AND LEVELS MUST BE CHECKED AT SITE BEFORE CONSTRUCTION.
 - 3. NO DIMENSIONS TO BE SCALED FROM DRAWING, ONLY WRITTEN DIMENSIONS TO BE FOLLOWED.
 - 4. ALL GIVEN LEVELS ARE FINISH FLOOR LEVELS.
 - 5. TILES WERE NOT SHOWN FOR CLARITY.
 - 6. ALL DOORS & WINDOWS ARE SHOWN OPEN IN FLOOR PLANS FOR CLARITY OF THE DRAWING.
 - 7. IF ANY MISMATCH OR CONTROVERSIAL IN THE DRAWING DO NOT PROCEED WITHOUT CONSULTING THE ENGINEER.
 - 8. THE CONSTRUCTION TECHNIQUES AND THE MATERIAL SHOULD BE IN ACCORDANCE WITH RELEVANT BS, SLS, AND CIDA SPECIFICATIONS.

Rev.	Description	Date
------	-------------	------

PROJECT :

CLIENT :

UVA WELLASSA UNIVERSITY
PASSARA ROAD , BADULLA , SRI LANKA



Uva Wellassa University

DESIGN:	DRAWN:	CHECKED:	RECOMMENDED:


DWG TITLE :

FRONT ELEVATION

SCALE : VARIES	DATE : 07.03.2024
----------------	-------------------

DWG. NO : UWU/MD/2024/ANATOMY LAB/CON. ISSUE/01

THIS DRAWING TOGETHER WITH ITS SUPPLEMENTS, IS THE PROPERTY OF THE UNIVERSITY AND SUBJECT TO COPYRIGHT PROTECTION, THE MATERIAL MUST NOT, EITHER WHOLLY OR PARTLY,BE COPIED, REPRODUCED, MADE PUBLIC OR IN ANY OTHER WAY MADE AVAILABLE TO A THIRD PARTY WITHOUT THE WRITTEN CONSENT OF THE UVA WELLASSA UNIVERSITY

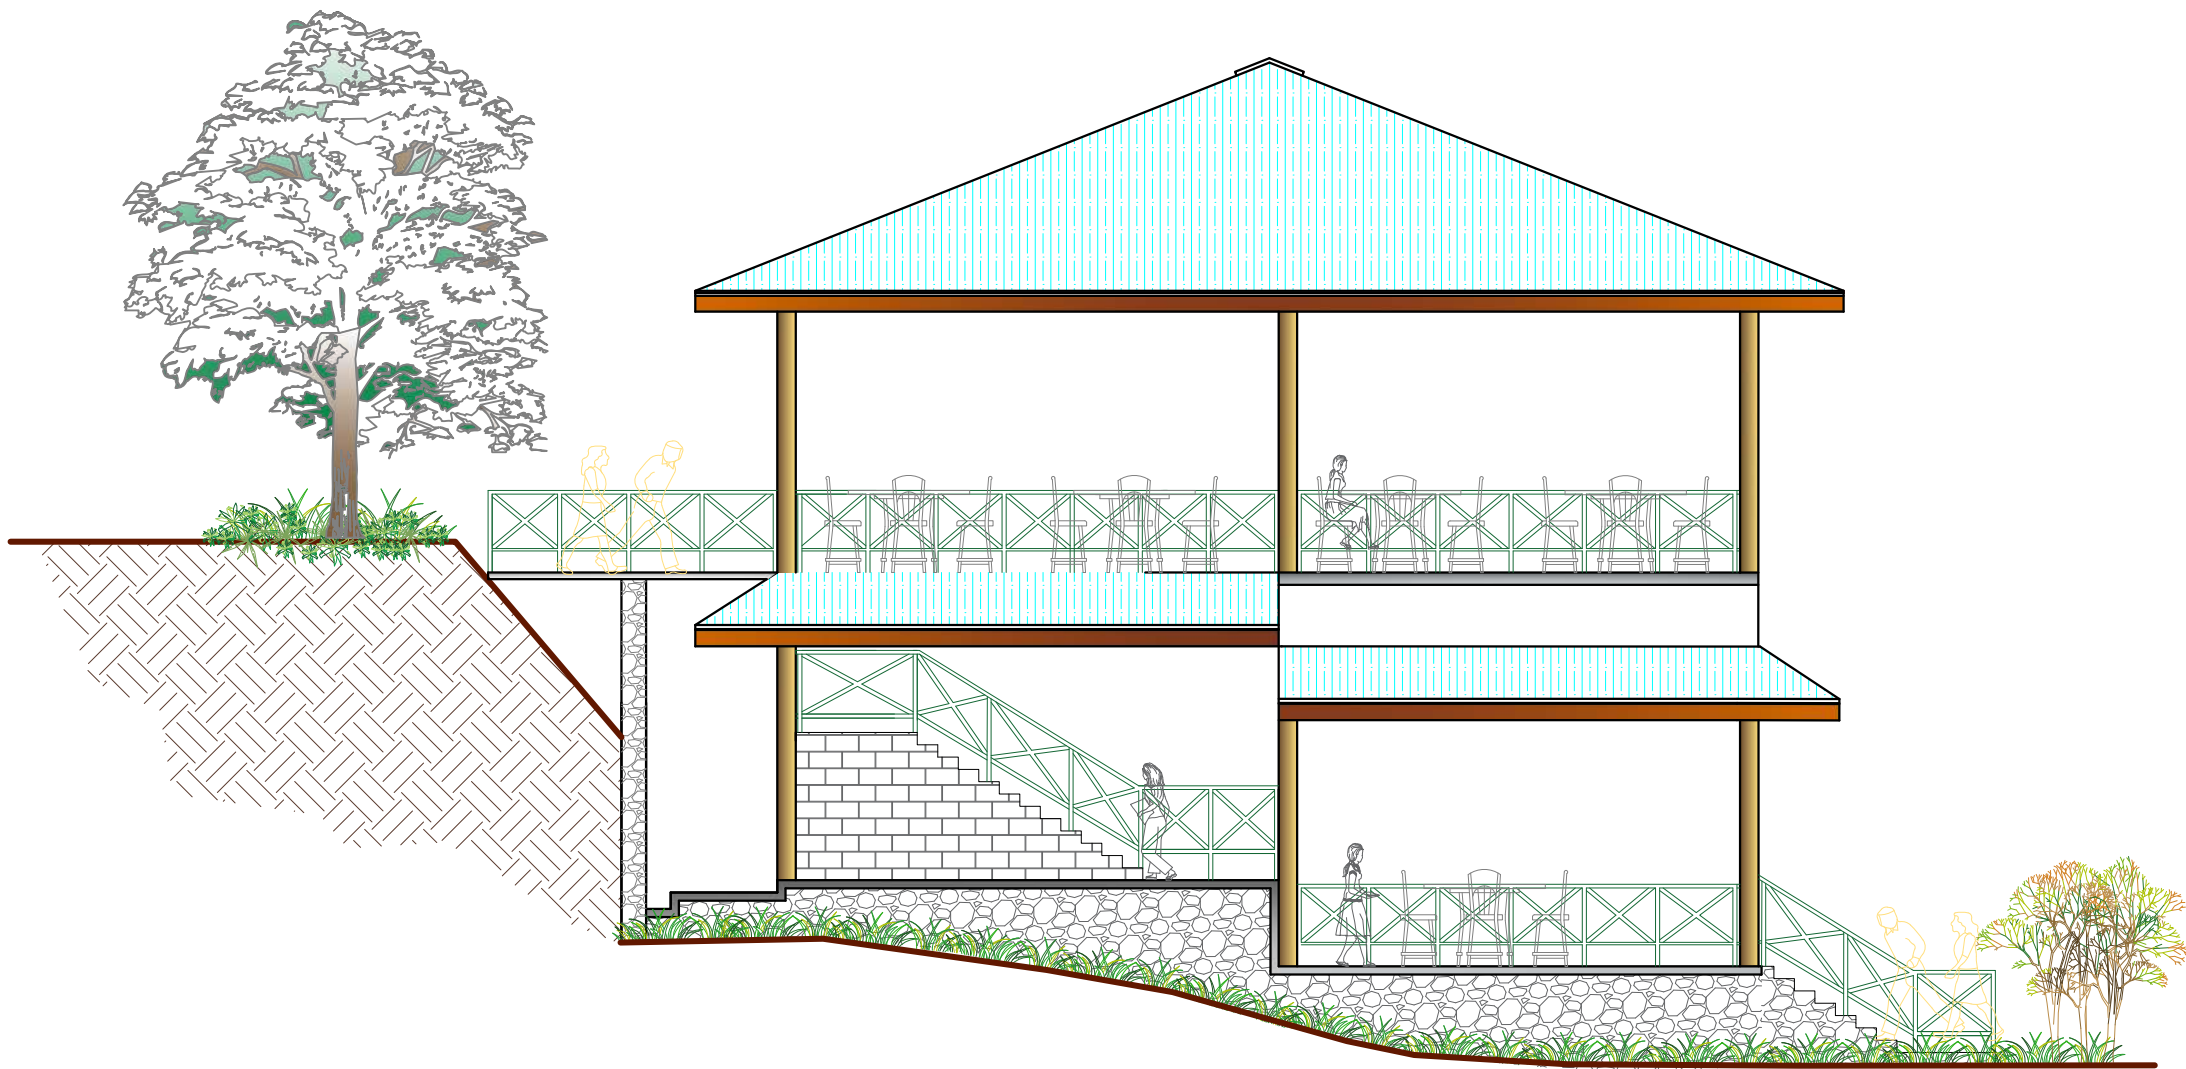

SIDE ELEVATION

- GENERAL NOTE :**
- 1. ALL DIMENSIONS ARE GIVEN IN MILLIMETERS, UNLESS OTHERWISE STATED.
 - 2. ALL THE DIMENSIONS AND LEVELS MUST BE CHECKED AT SITE BEFORE CONSTRUCTION.
 - 3. NO DIMENSIONS TO BE SCALED FROM DRAWING, ONLY WRITTEN DIMENSIONS TO BE FOLLOWED.
 - 4. ALL GIVEN LEVELS ARE FINISH FLOOR LEVELS.
 - 5. TILES WERE NOT SHOWN FOR CLARITY.
 - 6. ALL DOORS & WINDOWS ARE SHOWN OPEN IN FLOOR PLANS FOR CLARITY OF THE DRAWING.
 - 7. IF ANY MISMATCH OR CONTROVERSIAL IN THE DRAWING DO NOT PROCEED WITHOUT CONSULTING THE ENGINEER.
 - 8. THE CONSTRUCTION TECHNIQUES AND THE MATERIAL SHOULD BE IN ACCORDANCE WITH RELEVANT BS, SLS, AND CIDA SPECIFICATIONS.

Rev.	Description	Date
------	-------------	------

PROJECT :

CLIENT :

UVA WELLASSA UNIVERSITY
PASSARA ROAD , BADULLA , SRI LANKA



Uva Wellassa University

DESIGN:	DRAWN:	CHECKED:	RECOMMENDED:


DWG TITLE :

SIDE ELEVATION

SCALE : VARIES	DATE : 07.03.2024
----------------	-------------------

DWG. NO : UWU/MD/2024/ANATOMY LAB/CON. ISSUE/02

THIS DRAWING TOGETHER WITH ITS SUPPLEMENTS, IS THE PROPERTY OF THE UNIVERSITY AND SUBJECT TO COPYRIGHT PROTECTION, THE MATERIAL MUST NOT, EITHER WHOLLY OR PARTLY, BE COPIED, REPRODUCED, MADE PUBLIC OR IN ANY OTHER WAY MADE AVAILABLE TO A THIRD PARTY WITHOUT THE WRITTEN CONSENT OF THE UVA WELLASSA UNIVERSITY

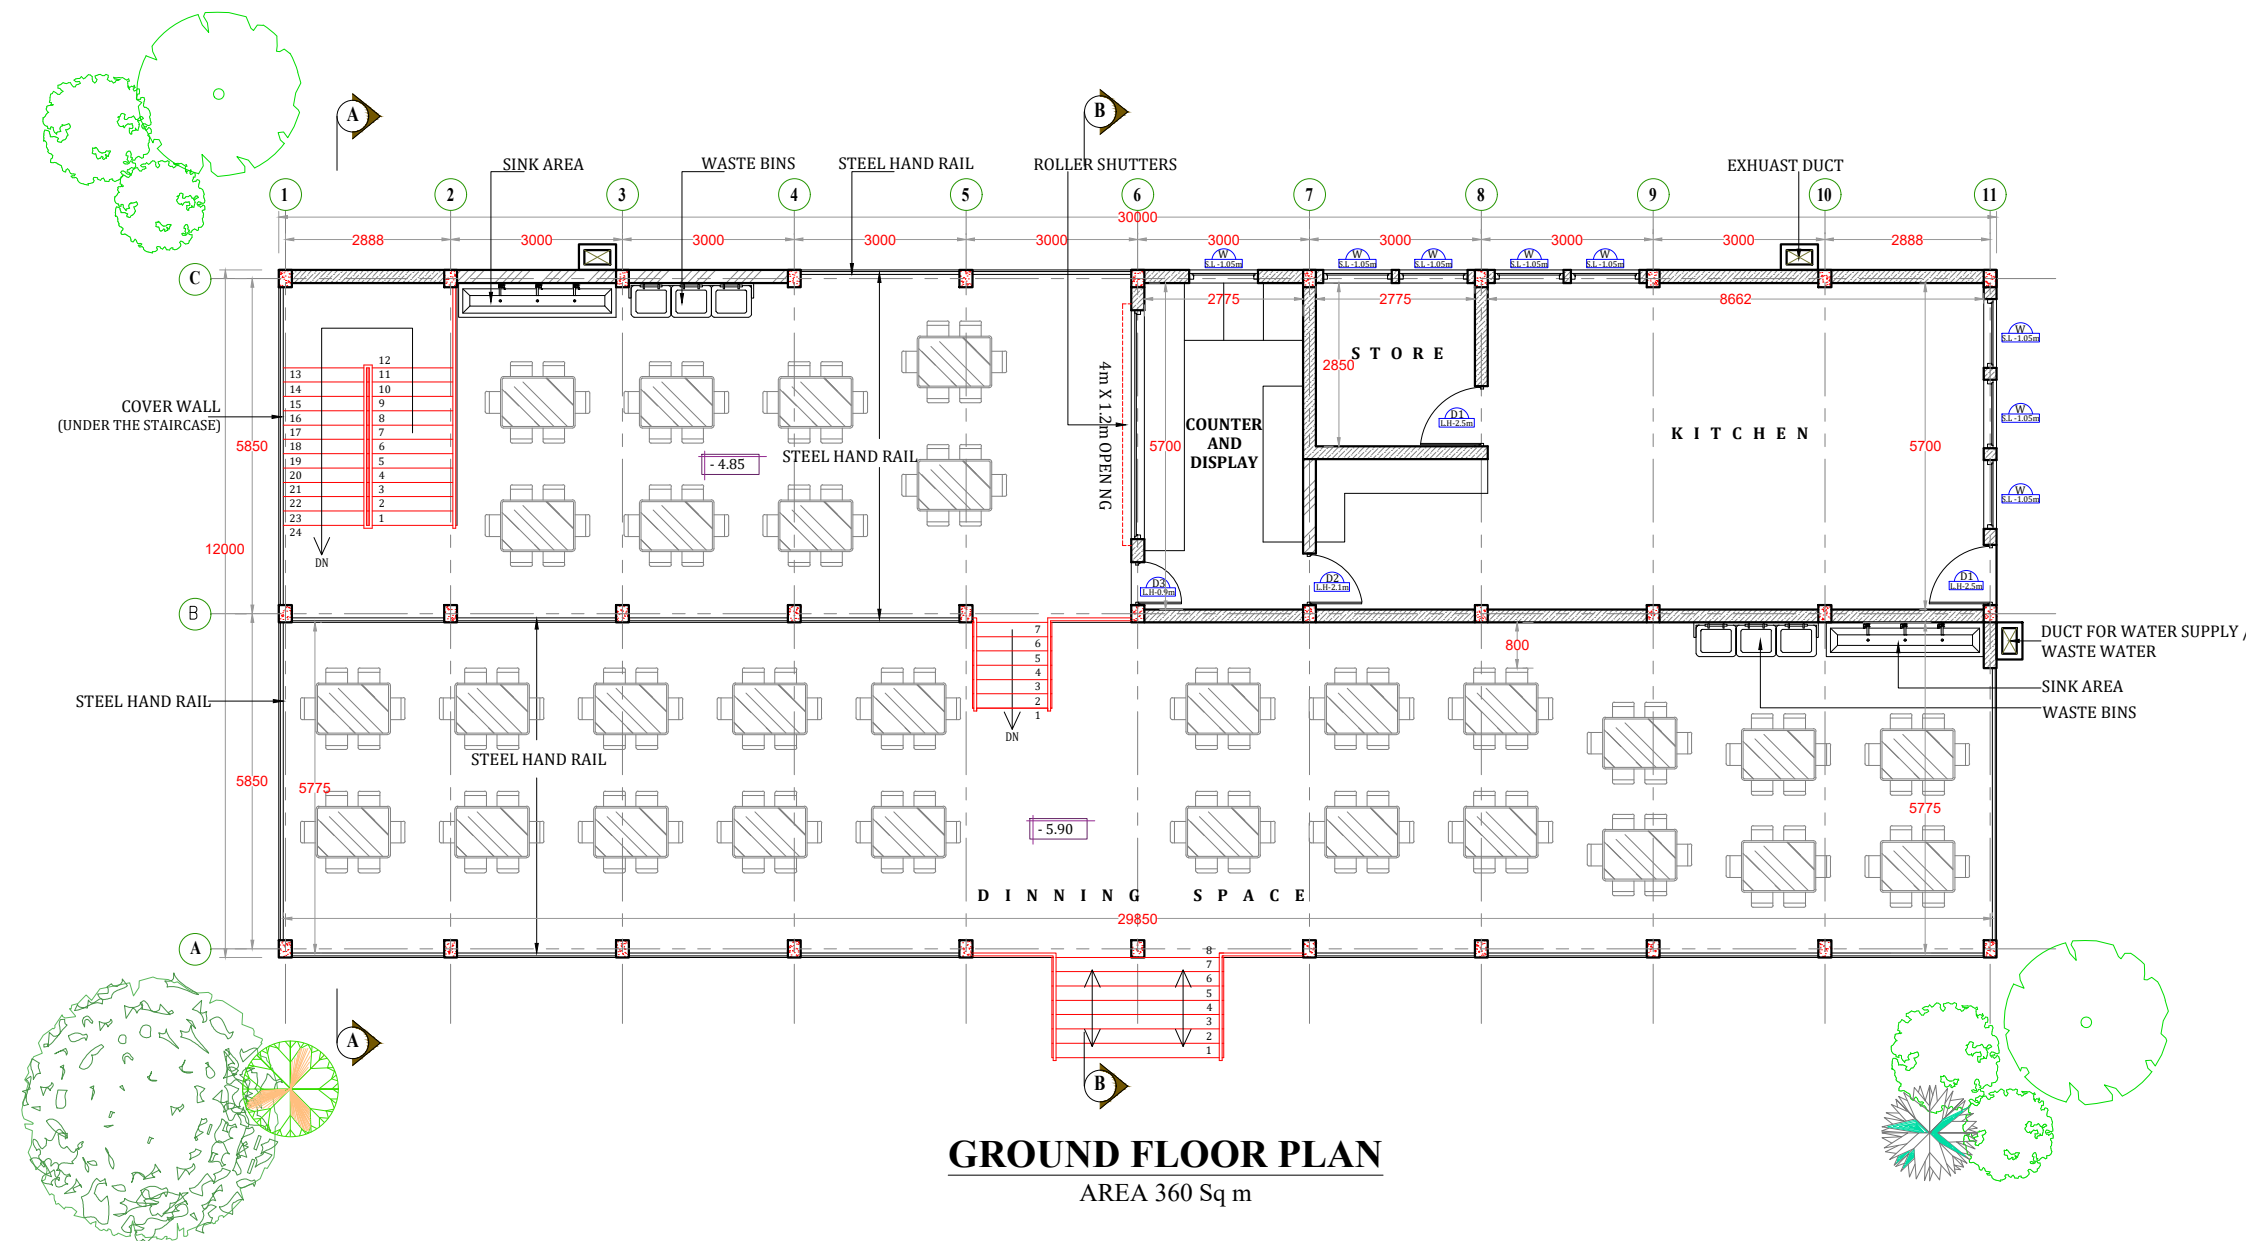

GENERAL NOTE :


[illegible]

PROJECT :

DESIGN:	DRAWN:	CHECKED:	RECOMMENDED:

GROUND FLOOR PLAN


THIS DRAWING TOGETHER WITH ITS SUPPLEMENTS, IS THE PROPERTY OF THE UNIVERSITY AND SUBJECT TO COPYRIGHT PROTECTION, THE MATERIAL MUST NOT, EITHER WHOLLY OR PARTLY, BE COPIED, REPRODUCED, MADE PUBLIC OR IN ANY OTHER WAY MADE AVAILABLE TO A THIRD PARTY WITHOUT THE WRITTEN CONSENT OF THE UVA WELLESSA UNIVERSITY

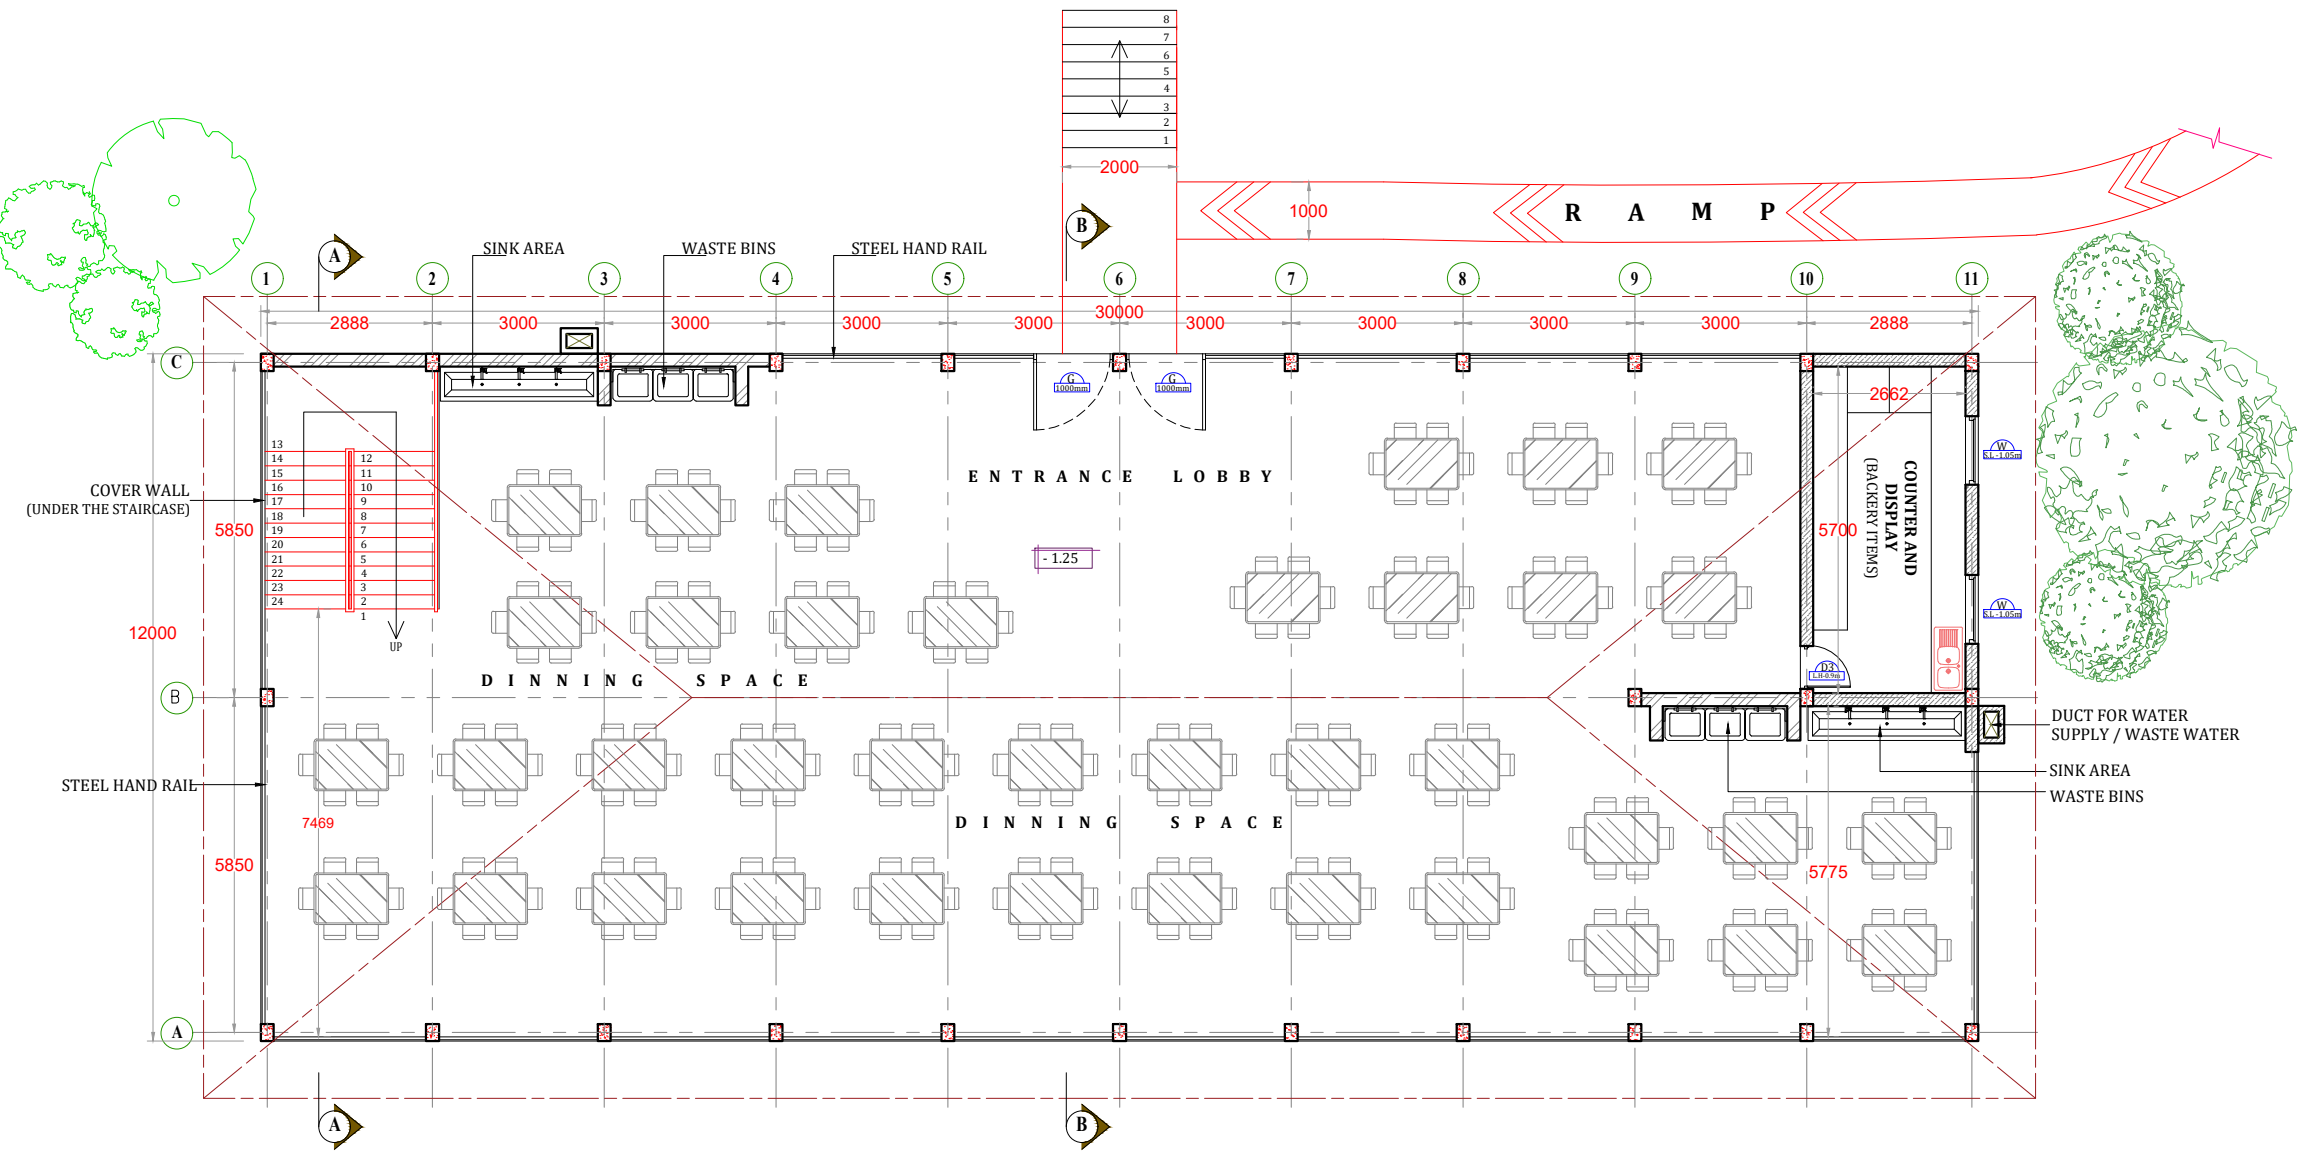

FIRST FLOOR PLAN
(ENTRANCE LEVEL)
AREA 360 Sq m

1. ALL DIMENSIONS ARE GIVEN IN MILLIMETERS, UNLESS OTHERWISE STATED.
2. ALL THE DIMENSIONS AND LEVELS MUST BE CHECKED AT SITE BEFORE CONSTRUCTION.
3. NO DIMENSIONS TO BE SCALED FROM DRAWING, ONLY WRITTEN DIMENSIONS TO BE FOLLOWED.
4. ALL GIVEN LEVELS ARE FINISH FLOOR LEVELS.
5. TILES WERE NOT SHOWN FOR CLARITY.
6. ALL DOORS & WINDOWS ARE SHOWN OPEN IN FLOOR PLANS FOR CLARITY OF THE DRAWING.
7. IF ANY MISMATCH OR CONTROVERSIAL IN THE DRAWING DO NOT PROCEED WITHOUT CONSULTING THE ENGINEER.
8. THE CONSTRUCTION TECHNIQUES AND THE MATERIAL SHOULD BE IN ACCORDANCE WITH RELEVANT BS, SLS, AND CIDA SPECIFICATIONS.

Rev.	Description	Date
PROJECT :		
CLIENT :		
UVA WELLASSA UNIVERSITY		
PASSARA ROAD , BADULLA , SRI LANKA		
DESIGN:	DRAWN:	CHECKED:
RECOMMENDED:		
DWG TITLE :		
FIRST FLOOR PLAN		
SCALE : VARIES		DATE : 07.03.2024
DWG. NO : UWU/MD/2024/ANATOMY LAB/CON. ISSUE/04		
THIS DRAWING TOGETHER WITH ITS SUPPLEMENTS, IS THE PROPERTY OF THE UNIVERSITY AND SUBJECT TO COPYRIGHT PROTECTION. THE MATERIAL MUST NOT, EITHER WHOLLY OR PARTLY, BE COPIED, REPRODUCED, MADE PUBLIC OR IN ANY OTHER WAY MADE AVAILABLE TO A THIRD PARTY WITHOUT THE WRITTEN CONSENT OF THE UVA WELLASSA UNIVERSITY		

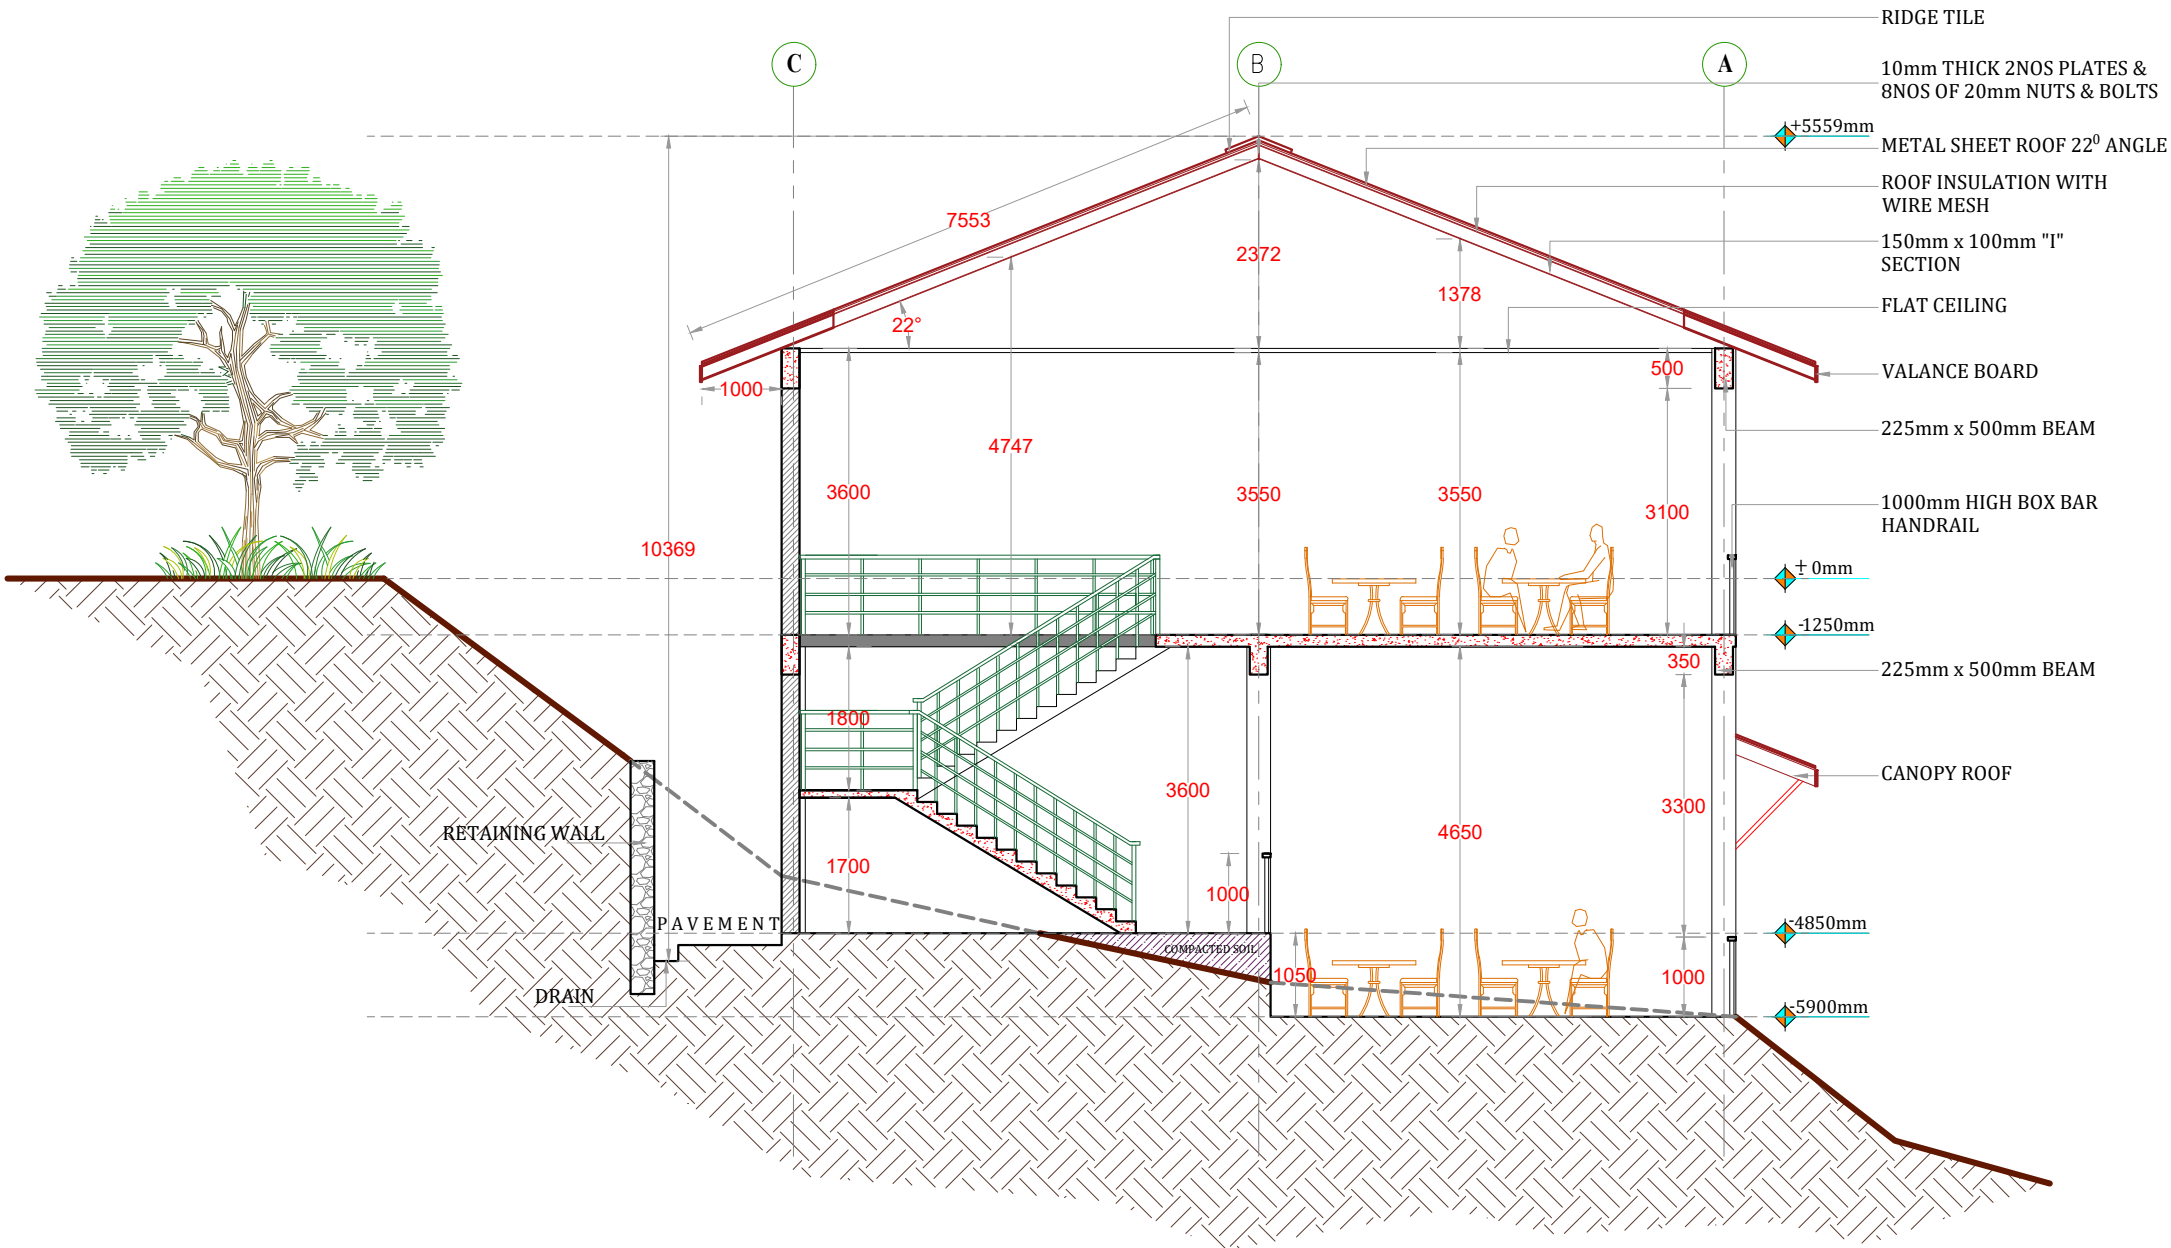

SECTION A - A

- GENERAL NOTE :
- ALL DIMENSIONS ARE GIVEN IN MILLIMETERS, UNLESS OTHERWISE STATED.
 - ALL THE DIMENSIONS AND LEVELS MUST BE CHECKED AT SITE BEFORE CONSTRUCTION.
 - NO DIMENSIONS TO BE SCALED FROM DRAWING, ONLY WRITTEN DIMENSIONS TO BE FOLLOWED.
 - ALL GIVEN LEVELS ARE FINISH FLOOR LEVELS.
 - TILES WERE NOT SHOWN FOR CLARITY.
 - ALL DOORS & WINDOWS ARE SHOWN OPEN IN FLOOR PLANS FOR CLARITY OF THE DRAWING.
 - IF ANY MISMATCH OR CONTROVERSIAL IN THE DRAWING DO NOT PROCEED WITHOUT CONSULTING THE ENGINEER.
 - THE CONSTRUCTION TECHNIQUES AND THE MATERIAL SHOULD BE IN ACCORDANCE WITH RELEVANT BS, SLS, AND CIDA SPECIFICATIONS.

Rev.	Description	Date
------	-------------	------

PROJECT :

CLIENT :
UVA WELLASSA UNIVERSITY
PASSARA ROAD , BADULLA , SRI LANKA


DESIGN:	DRAWN:	CHECKED:	RECOMMENDED:
---------	--------	----------	--------------

DWG TITLE :

SCALE : VARIES	DATE : 07.03.2024
----------------	-------------------

DWG. NO : UWU/MD/2024/ANATOMY LAB/CON. ISSUE/07

THIS DRAWING TOGETHER WITH ITS SUPPLEMENTS, IS THE PROPERTY OF THE UNIVERSITY AND SUBJECT TO COPYRIGHT PROTECTION. THE MATERIAL MUST NOT, EITHER WHOLLY OR PARTLY, BE COPIED, REPRODUCED, MADE PUBLIC OR IN ANY OTHER WAY MADE AVAILABLE TO A THIRD PARTY WITHOUT THE WRITTEN CONSENT OF THE UVA WELLASSA UNIVERSITY

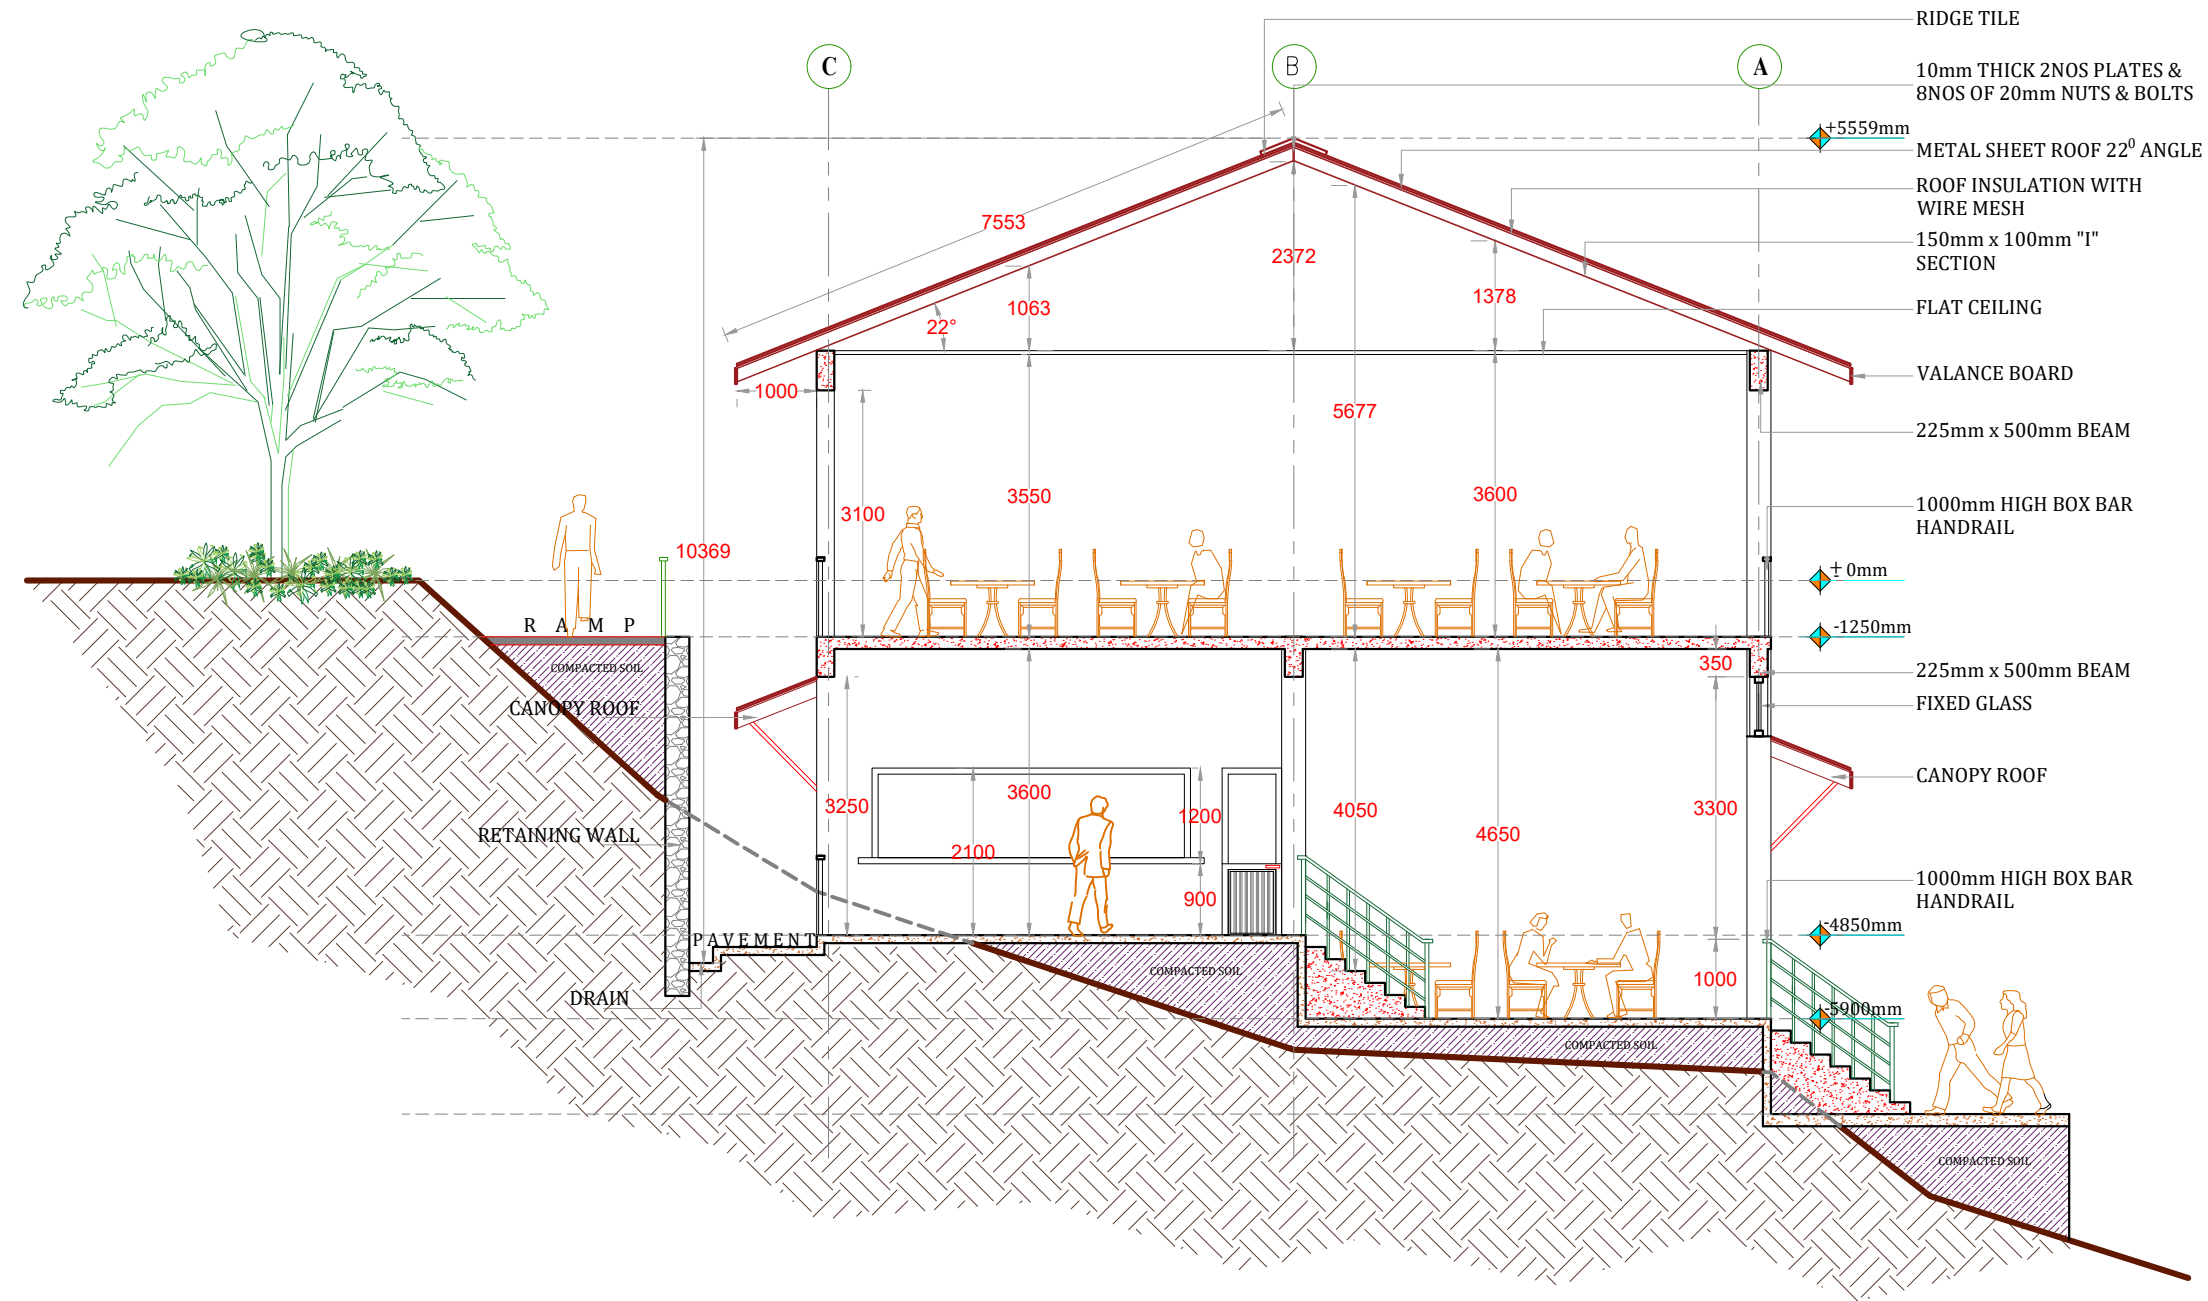

SECTION B - B

GENERAL NOTE :

- ALL DIMENSIONS ARE GIVEN IN MILLIMETERS, UNLESS OTHERWISE STATED.
- ALL THE DIMENSIONS AND LEVELS MUST BE CHECKED AT SITE BEFORE CONSTRUCTION.
- NO DIMENSIONS TO BE SCALED FROM DRAWING, ONLY WRITTEN DIMENSIONS TO BE FOLLOWED.
- ALL GIVEN LEVELS ARE FINISH FLOOR LEVELS.
- TILES WERE NOT SHOWN FOR CLARITY.
- ALL DOORS & WINDOWS ARE SHOWN OPEN IN FLOOR PLANS FOR CLARITY OF THE DRAWING.
- IF ANY MISMATCH OR CONTROVERSIAL IN THE DRAWING DO NOT PROCEED WITHOUT CONSULTING THE ENGINEER.
- THE CONSTRUCTION TECHNIQUES AND THE MATERIAL SHOULD BE IN ACCORDANCE WITH RELEVANT BS, SLS, AND CIDA SPECIFICATIONS.

Rev.	Description	Date
------	-------------	------

PROJECT :

CLIENT :
UVA WELLASSA UNIVERSITY
PASSARA ROAD , BADULLA , SRI LANKA


DESIGN: DRAWN: CHECKED: RECOMMENDED:

DWG TITLE :

SCALE : VARIES DATE : 07.03.2024

DWG. NO : UWU/MD/2024/ANATOMY LAB/CON. ISSUE/07

THIS DRAWING TOGETHER WITH ITS SUPPLEMENTS, IS THE PROPERTY OF THE UNIVERSITY AND SUBJECT TO COPYRIGHT PROTECTION. THE MATERIAL MUST NOT, EITHER WHOLLY OR PARTLY, BE COPIED, REPRODUCED, MADE PUBLIC OR IN ANY OTHER WAY MADE AVAILABLE TO A THIRD PARTY WITHOUT THE WRITTEN CONSENT OF THE UVA WELLASSA UNIVERSITY

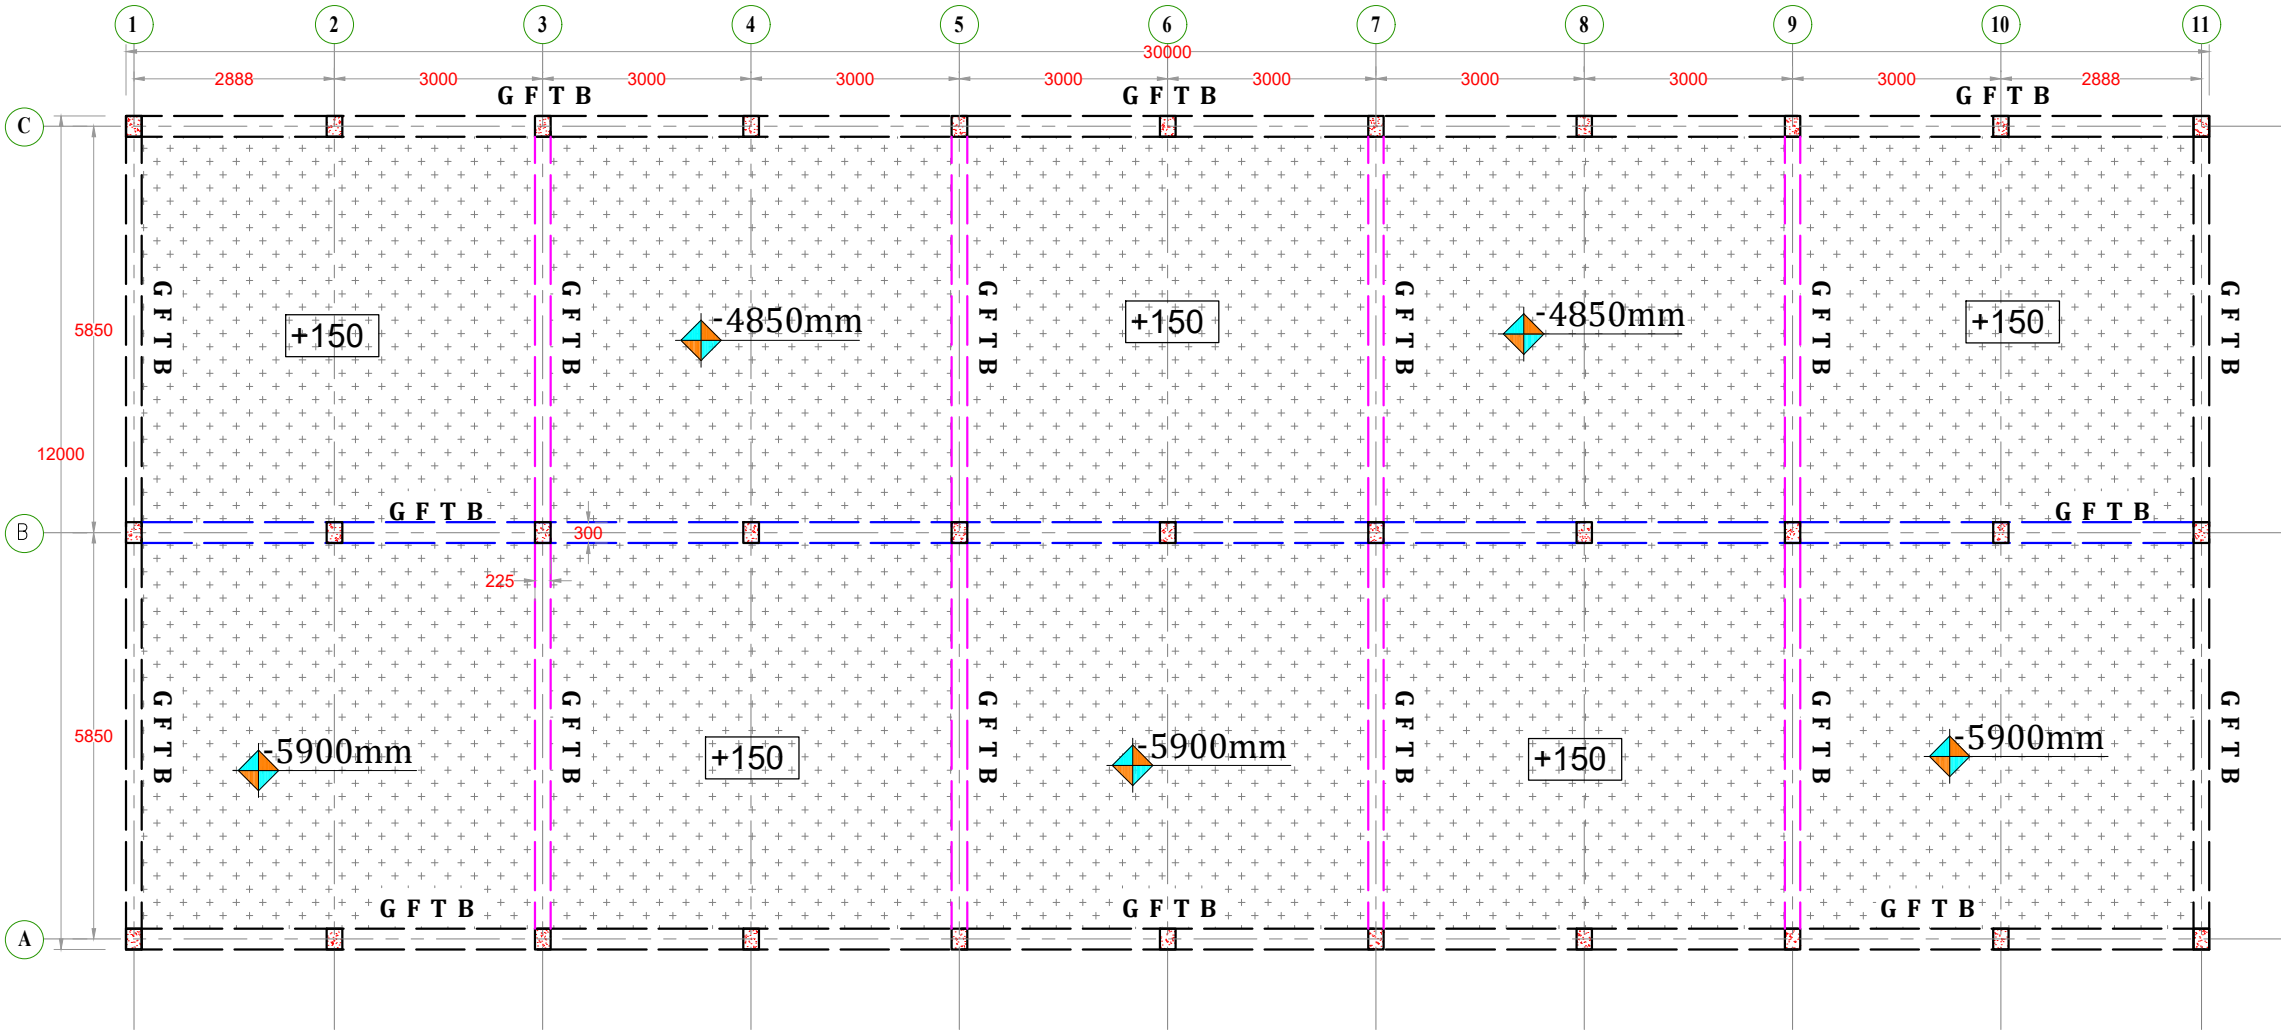

- GENERAL NOTE :
- ALL DIMENSIONS ARE GIVEN IN MILLIMETERS, UNLESS OTHERWISE STATED.
 - ALL THE DIMENSIONS AND LEVELS MUST BE CHECKED AT SITE BEFORE CONSTRUCTION.
 - NO DIMENSIONS TO BE SCALED FROM DRAWING, ONLY WRITTEN DIMENSIONS TO BE FOLLOWED.
 - ALL GIVEN LEVELS ARE FINISH FLOOR LEVELS.
 - TILES WERE NOT SHOWN FOR CLARITY.
 - ALL DOORS & WINDOWS ARE SHOWN OPEN IN FLOOR PLANS FOR CLARITY OF THE DRAWING.
 - IF ANY MISMATCH OR CONTROVERSIAL IN THE DRAWING DO NOT PROCEED WITHOUT CONSULTING THE ENGINEER.
 - THE CONSTRUCTION TECHNIQUES AND THE MATERIAL SHOULD BE IN ACCORDANCE WITH RELEVANT BS, SLS, AND CIDA SPECIFICATIONS.

Rev.	Description	Date
------	-------------	------

PROJECT :

CLIENT :
UVA WELLASSA UNIVERSITY
PASSARA ROAD , BADULLA , SRI LANKA


DESIGN:	DRAWN:	CHECKED:	RECOMMENDED:
---------	--------	----------	--------------

DWG TITLE :

SCALE : VARIES	DATE : 07.03.2024
----------------	-------------------

DWG. NO :UWU/MD/2024/ANATOMY LAB/CON. ISSUE/07


THIS DRAWING TOGETHER WITH ITS SUPPLEMENTS, IS THE PROPERTY OF THE UNIVERSITY AND SUBJECT TO COPYRIGHT PROTECTION, THE MATERIAL MUST NOT, EITHER WHOLLY OR PARTLY,BE COPIED, REPRODUCED, MADE PUBLIC OR IN ANY OTHER WAY MADE AVAILABLE TO A THIRD PARTY WITHOUT THE WRITTEN CONSENT OF THE UVA WELLASSA UNIVERSITY

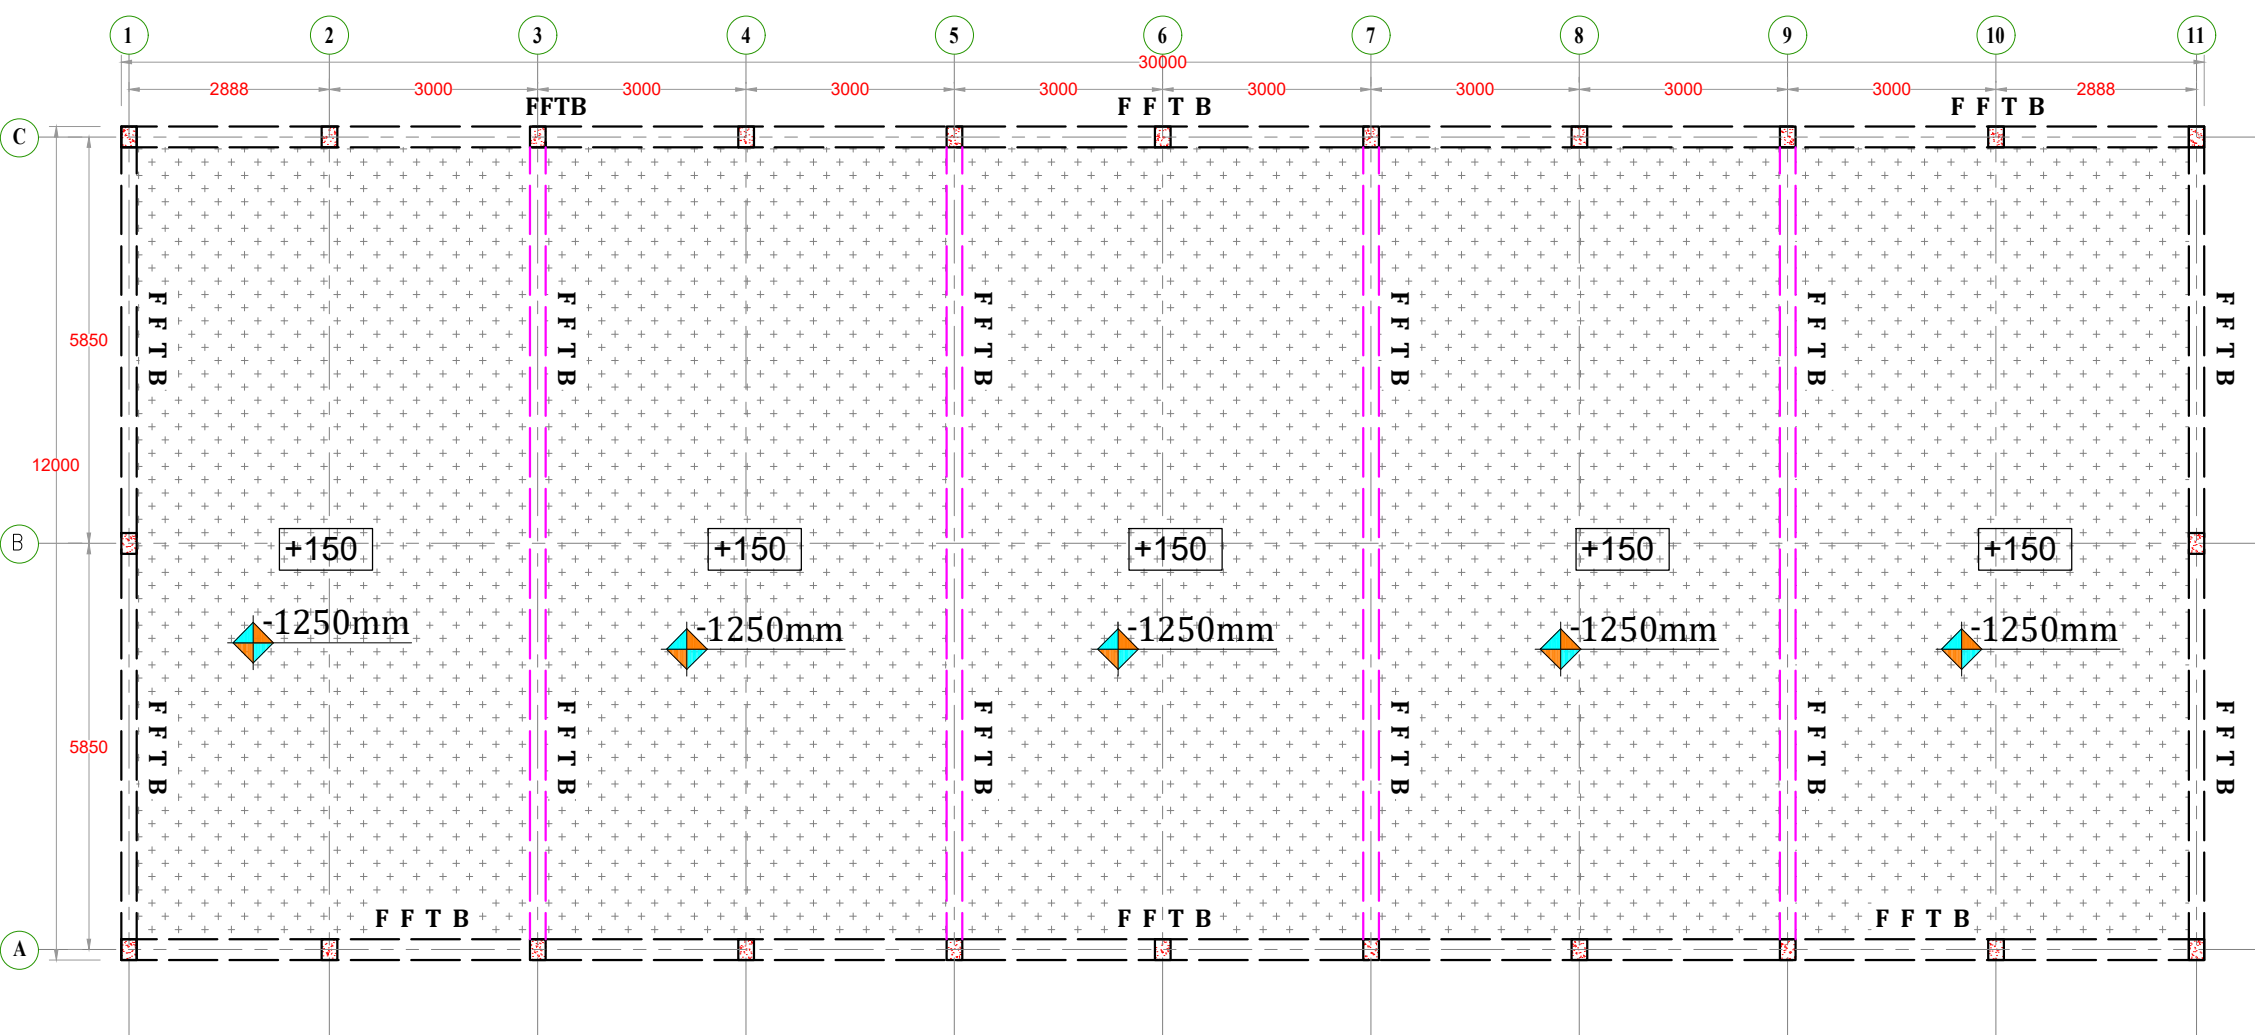

GENERAL NOTE :

1. ALL DIMENSIONS ARE GIVEN IN MILLIMETERS, UNLESS OTHERWISE STATED.
2. ALL THE DIMENSIONS AND LEVELS MUST BE CHECKED AT SITE BEFORE CONSTRUCTION
3. NO DIMENSIONS TO BE SCALED FROM DRAWING, ONLY WRITTEN DIMENSIONS TO BE FOLLOWED.
4. ALL GIVEN LEVELS ARE FINISH FLOOR LEVELS.
5. TILES WERE NOT SHOWN FOR CLARITY.
6. ALL DOORS & WINDOWS ARE SHOWN OPEN IN FLOOR PLANS FOR CLARITY OF THE DRAWING.
7. IF ANY MISMATCH OR CONTROVERSIAL IN THE DRAWING DO NOT PROCEED WITHOUT CONSULTING THE ENGINEER.
8. THE CONSTRUCTION TECHNIQUES AND THE MATERIAL SHOULD BE IN ACCORDANCE WITH RELEVANT BS, SLS, AND CIDA SPECIFICATIONS.

Rev.	Description	Date
PROJECT :		
CLIENT : UVA WELLASSA UNIVERSITY PASSARA ROAD , BADULLA , SRI LANKA		
DESIGN:	DRAWN:	CHECKED:
RECOMMENDED:		
DWG TITLE :		
SCALE : VARIES		DATE : 07.03.2024
DWG. NO : UWU/MD/2024/ANATOMY LAB/CON. ISSUE/0		
THIS DRAWING TOGETHER WITH ITS SUPPLEMENTS, IS THE PROPERTY OF THE UNIVERSITY AND SUBJECT TO COPYRIGHT PROTECTION, THE MATERIAL MUST NOT, EITHER WHOLLY OR PARTLY,BE COPIED, REPRODUCED, MADE PUBLIC OR IN ANY OTHER WAY MADE AVAILABLE TO A THIRD PARTY WITHOUT THE WRITTEN CONSENT OF THE UVA WELLASSA UNIVERSITY		

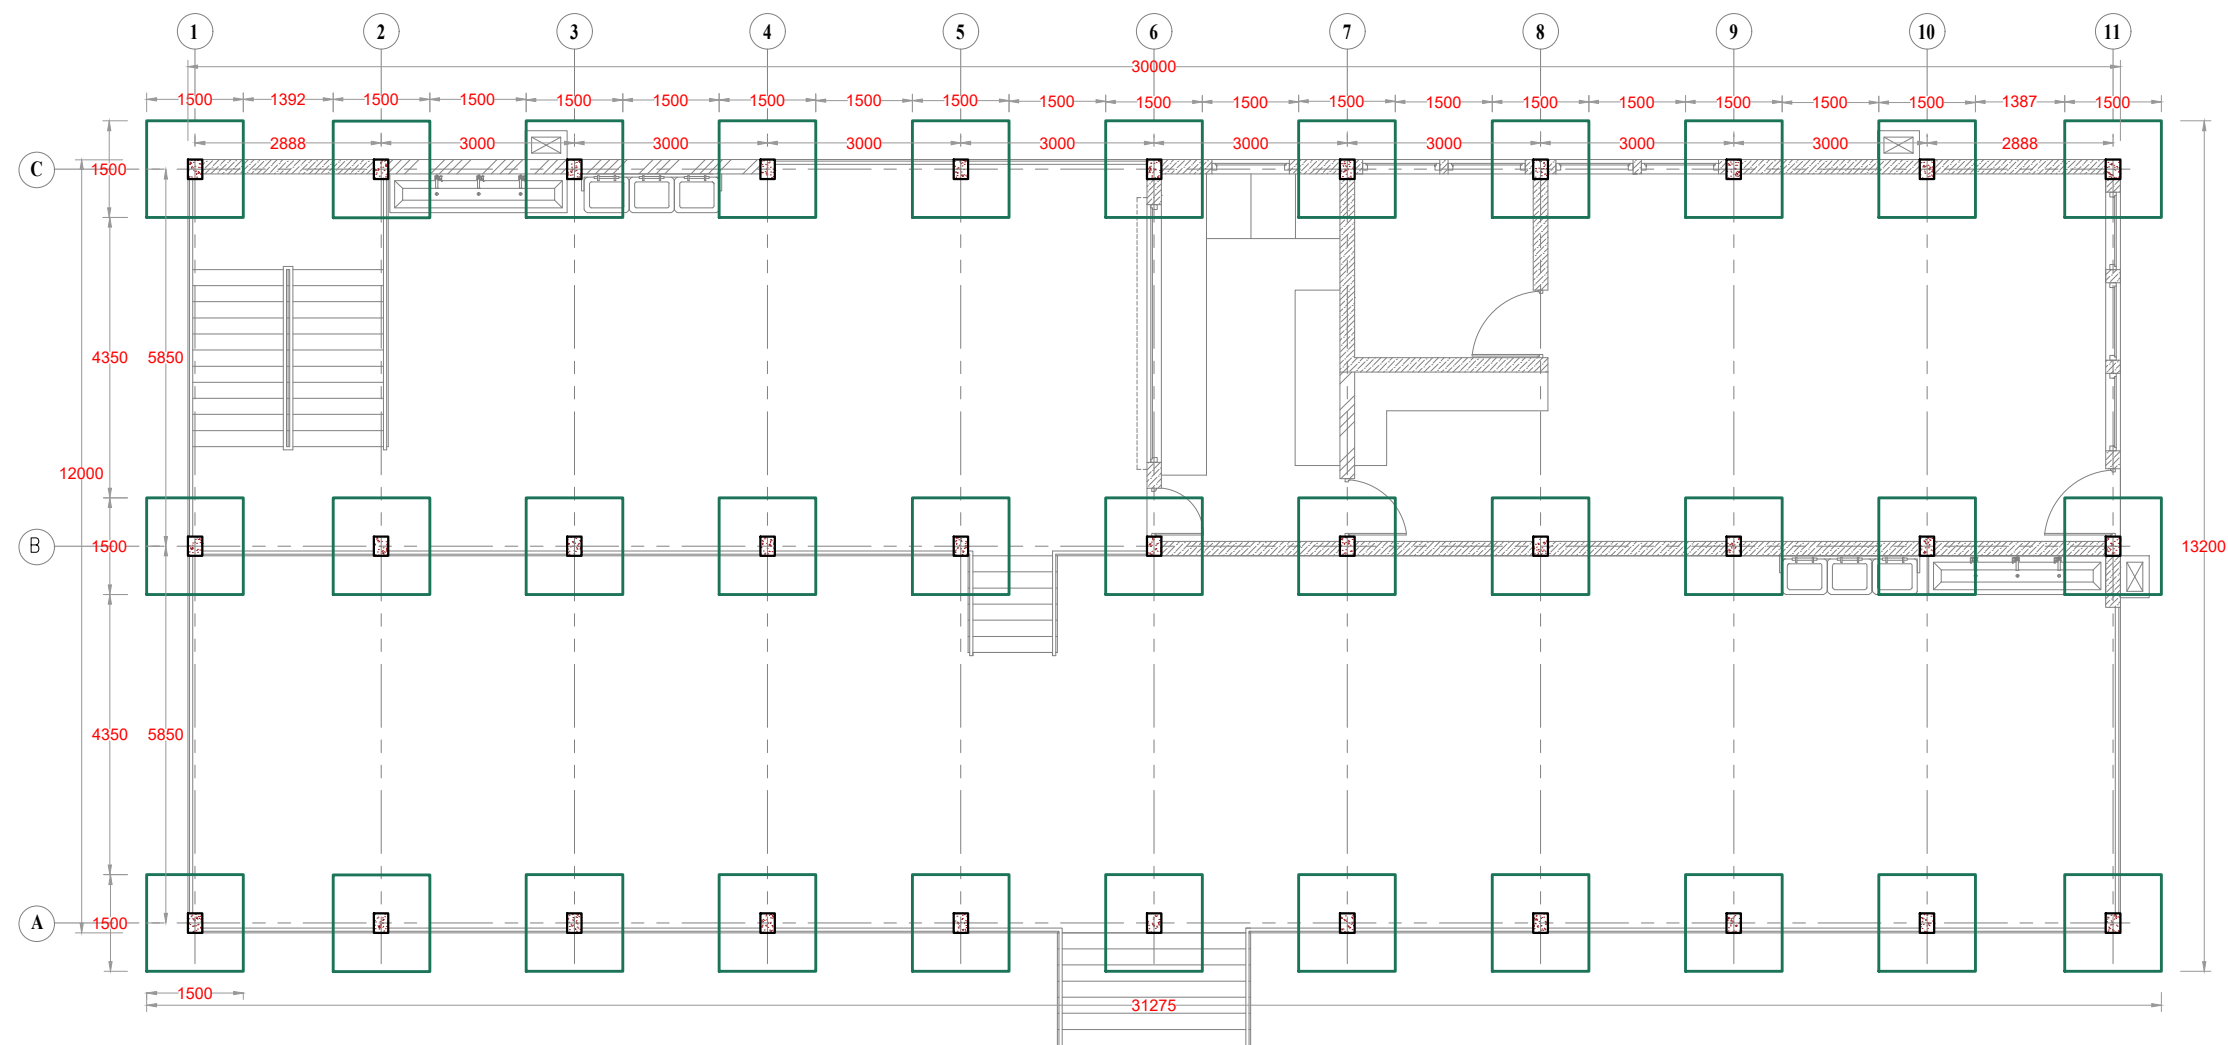

GENERAL NOTE :

1. ALL DIMENSIONS ARE GIVEN IN MILLIMETERS, UNLESS OTHERWISE STATED.
2. ALL THE DIMENSIONS AND LEVELS MUST BE CHECKED AT SITE BEFORE CONSTRUCTION.
3. NO DIMENSIONS TO BE SCALED FROM DRAWING, ONLY WRITTEN DIMENSIONS TO BE FOLLOWED.
4. ALL GIVEN LEVELS ARE FINISH FLOOR LEVELS.
5. TILES WERE NOT SHOWN FOR CLARITY.
6. ALL DOORS & WINDOWS ARE SHOWN OPEN IN FLOOR PLANS FOR CLARITY OF THE DRAWING.
7. IF ANY MISMATCH OR CONTROVERSIAL IN THE DRAWING DO NOT PROCEED WITHOUT CONSULTING THE ENGINEER.
8. THE CONSTRUCTION TECHNIQUES AND THE MATERIAL SHOULD BE IN ACCORDANCE WITH RELEVANT BS, SLS, AND CIDA SPECIFICATIONS.

[illegible]

Rev.	Description	Date
------	-------------	------

PROJECT :

CLIENT :
UVA WELASSA UNIVERSITY
PASSARA ROAD, BADULLA, SRI LANKA


DESIGN:	DRAWN:	CHECKED:	RECOMMENDED:

DWG TITLE :

SCALE : VARIES	DATE : 07.03.2024
----------------	-------------------

DWG. NO :UWU/MD/2024/ANATOMY LAB/CON. ISSUE/08

THIS DRAWING TOGETHER WITH ITS SUPPLEMENTS, IS THE PROPERTY OF THE UNIVERSITY AND SUBJECT TO COPYRIGHT PROTECTION. THE MATERIAL MUST NOT, EITHER WHOLLY OR PARTLY, BE COPIED, REPRODUCED, MADE PUBLIC OR IN ANY OTHER WAY MADE AVAILABLE TO A THIRD PARTY WITHOUT THE WRITTEN CONSENT OF THE UVA WELASSA UNIVERSITY

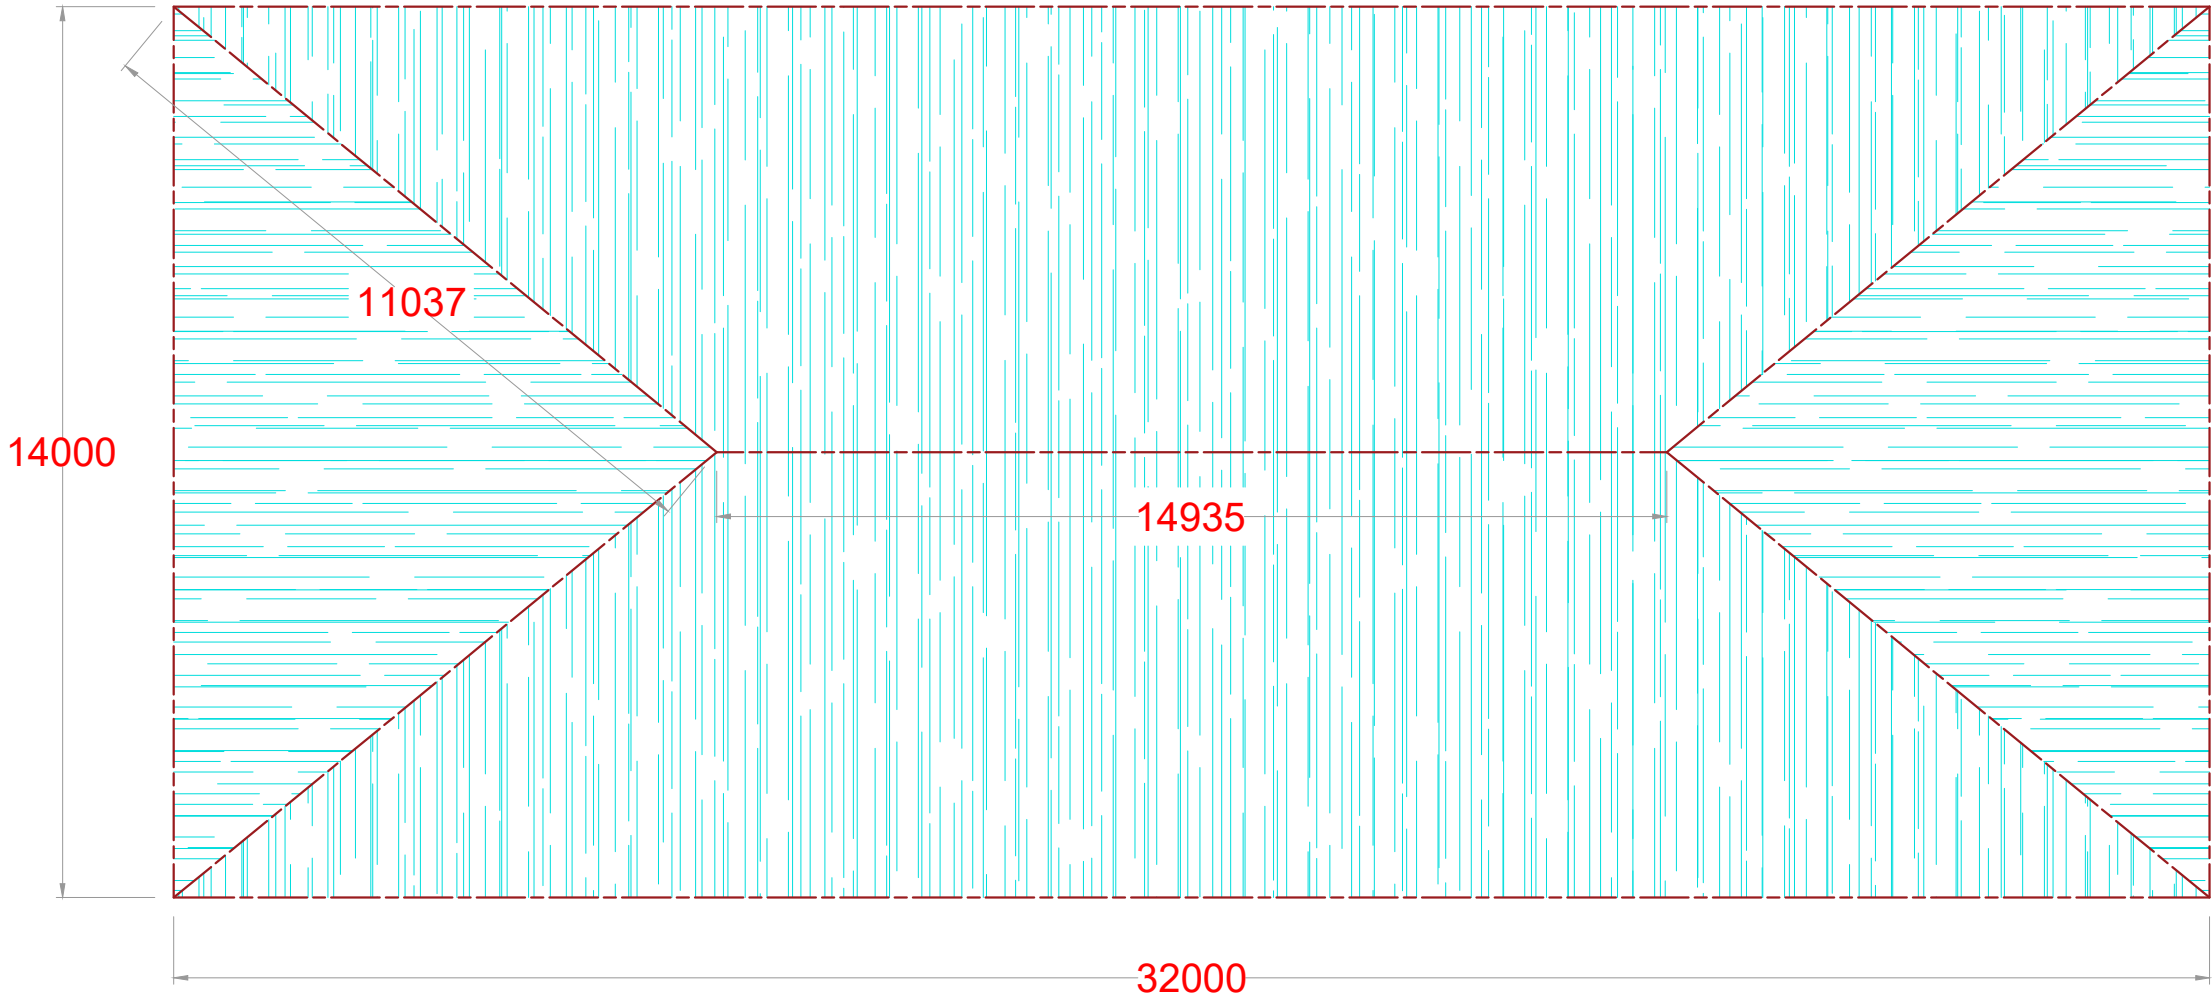

ROOF LAYOUT

GENERAL NOTE :

- 1. ALL DIMENSIONS ARE GIVEN IN MILLIMETERS, UNLESS OTHERWISE STATED.
- 2. ALL THE DIMENSIONS AND LEVELS MUST BE CHECKED AT SITE BEFORE CONSTRUCTION.
- 3. NO DIMENSIONS TO BE SCALED FROM DRAWING, ONLY WRITTEN DIMENSIONS TO BE FOLLOWED.
- 4. ALL GIVEN LEVELS ARE FINISH FLOOR LEVELS.
- 5. TILES WERE NOT SHOWN FOR CLARITY.
- 6. ALL DOORS & WINDOWS ARE SHOWN OPEN IN FLOOR PLANS FOR CLARITY OF THE DRAWING.
- 7. IF ANY MISMATCH OR CONTROVERSIAL IN THE DRAWING DO NOT PROCEED WITHOUT CONSULTING THE ENGINEER.
- 8. THE CONSTRUCTION TECHNIQUES AND THE MATERIAL SHOULD BE IN ACCORDANCE WITH RELEVANT BS, SLS, AND CIDA SPECIFICATIONS.

Rev.	Description	Date
------	-------------	------

PROJECT :


CLIENT :
UVA WELLASSA UNIVERSITY
PASSARA ROAD , BADULLA , SRI LANKA

DESIGN:	DRAWN:	CHECKED:	RECOMMENDED:


DWG TITLE :

SCALE : VARIES	DATE : 07.03.2024
DWG. NO : UWU/MD/2024/ANATOMY LAB/CON. ISSUE/08	

THIS DRAWING TOGETHER WITH ITS SUPPLEMENTS, IS THE PROPERTY OF THE UNIVERSITY AND SUBJECT TO COPYRIGHT PROTECTION, THE MATERIAL MUST NOT, EITHER WHOLLY OR PARTLY, BE COPIED, REPRODUCED, MADE PUBLIC OR IN ANY OTHER WAY MADE AVAILABLE TO A THIRD PARTY WITHOUT THE WRITTEN CONSENT OF THE UVA WELLASSA UNIVERSITY

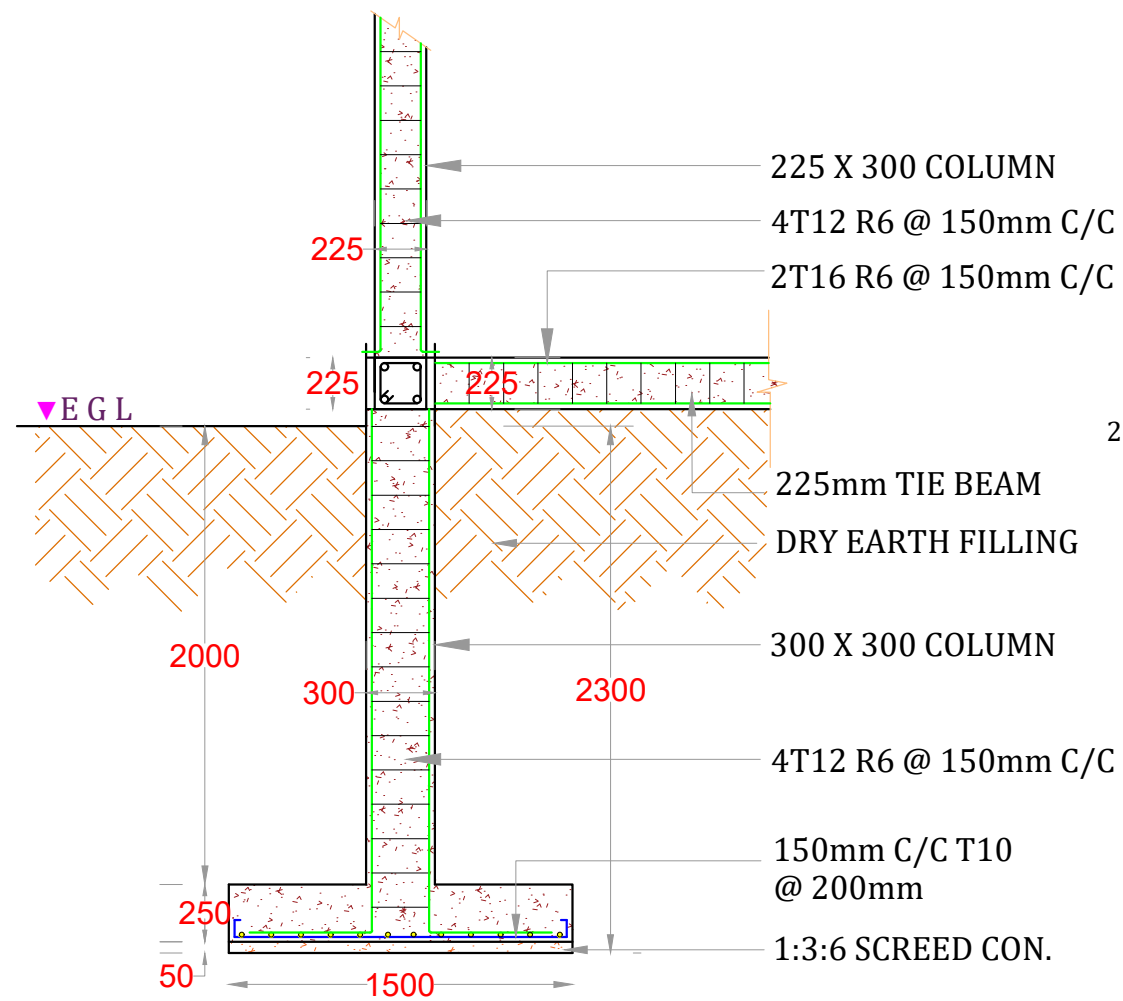


COLUMN FOOTING

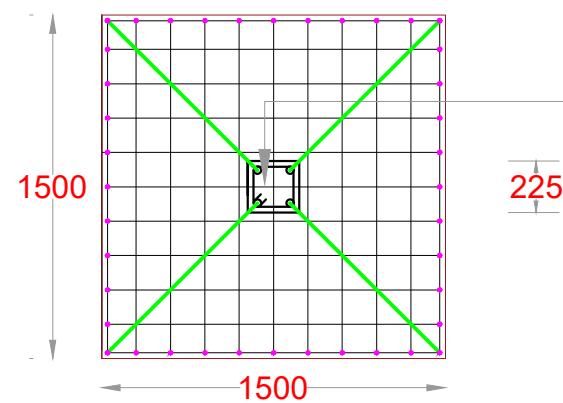


Plan View

COLUMN FOOTING

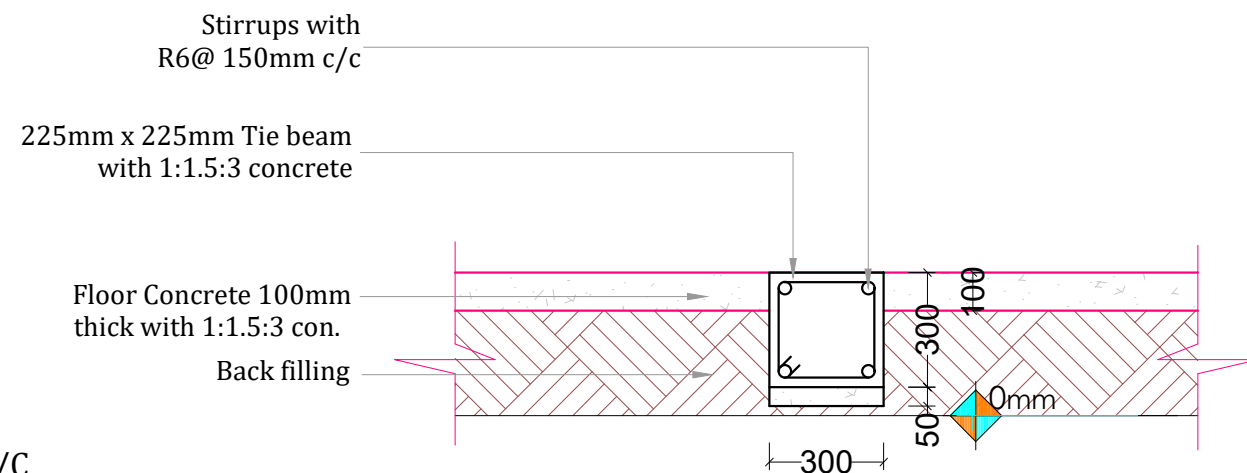

Internal Tie Beam Detail

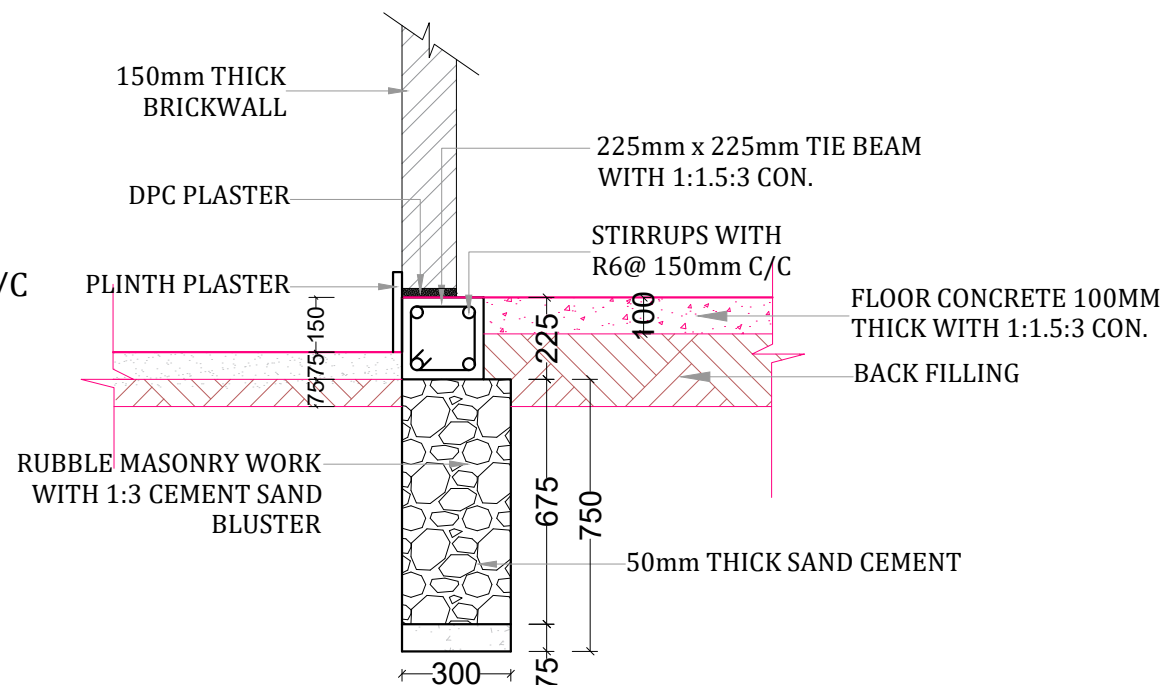

External Tie Beam Detail

GENERAL NOTE :

1. ALL DIMENSIONS ARE GIVEN IN MILLIMETERS, UNLESS OTHERWISE STATED.
2. ALL THE DIMENSIONS AND LEVELS MUST BE CHECKED AT SITE BEFORE CONSTRUCTION.
3. NO DIMENSIONS TO BE SCALED FROM DRAWING, ONLY WRITTEN DIMENSIONS TO BE FOLLOWED.
4. ALL GIVEN LEVELS ARE FINISH FLOOR LEVELS.
5. TILES WERE NOT SHOWN FOR CLARITY.
6. ALL DOORS & WINDOWS ARE SHOWN OPEN IN FLOOR PLANS FOR CLARITY OF THE DRAWING.
7. IF ANY MISMATCH OR CONTROVERSIAL IN THE DRAWING DO NOT PROCEED WITHOUT CONSULTING THE ENGINEER.
8. THE CONSTRUCTION TECHNIQUES AND THE MATERIAL SHOULD BE IN ACCORDANCE WITH RELEVANT BS, SLS, AND CIDA SPECIFICATIONS.

Rev.	Description	Date
------	-------------	------

PROJECT :

CLIENT :
UVA WELLASSA UNIVERSITY
PASSARA ROAD , BADULLA , SRI LANKA

DESIGN:	DRAWN:	CHECKED:	RECOMMENDED:
---------	--------	----------	--------------











DWG TITLE :

GROUND FLOOR
FOOTING LAYOUT

SCALE : VARIES	DATE : 07.03.2024
----------------	-------------------

DWG. NO : UWU/MD/2024/ANATOMY LAB/CON. ISSUE/11

THIS DRAWING TOGETHER WITH ITS SUPPLEMENTS, IS THE PROPERTY OF THE UNIVERSITY AND SUBJECT TO COPYRIGHT PROTECTION. THE MATERIAL MUST NOT, EITHER WHOLLY OR PARTLY, BE COPIED, REPRODUCED, MADE PUBLIC OR IN ANY OTHER WAY MADE AVAILABLE TO A THIRD PARTY WITHOUT THE WRITTEN CONSENT OF THE UVA WELLASSA UNIVERSITY

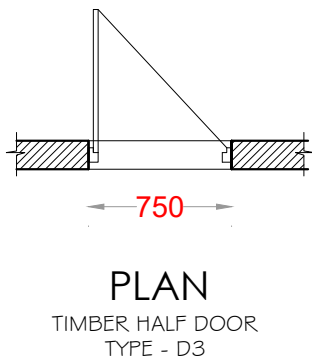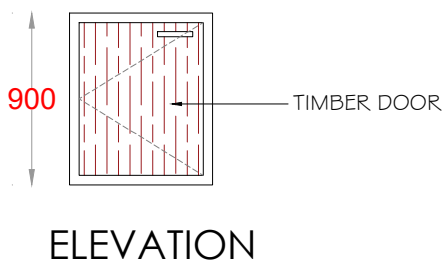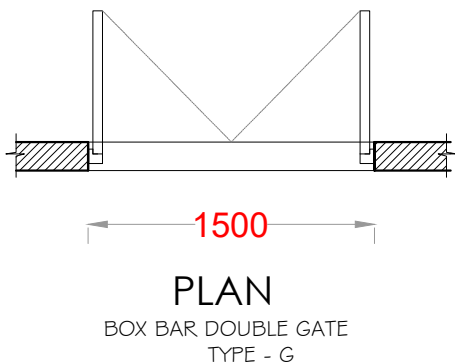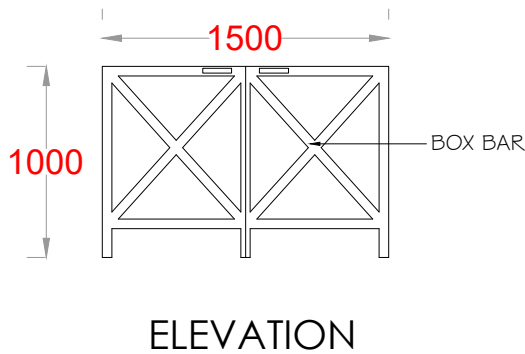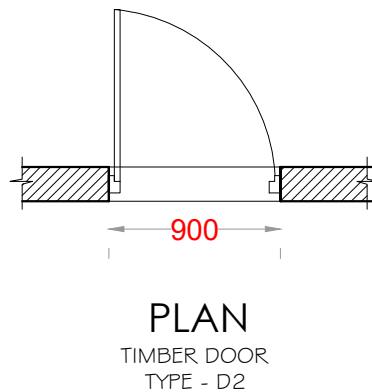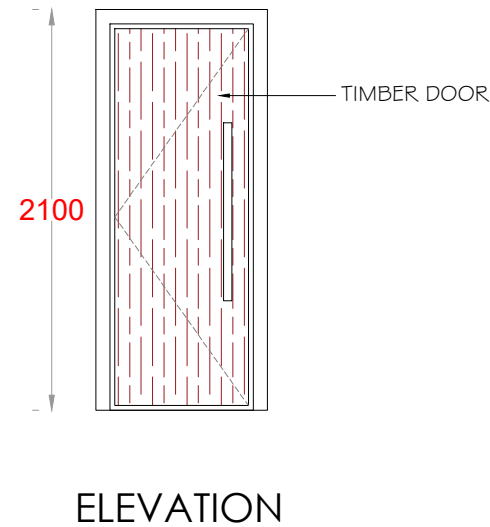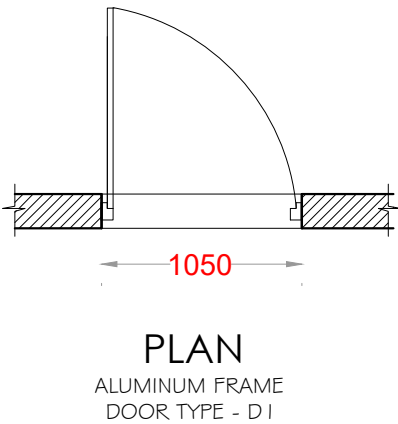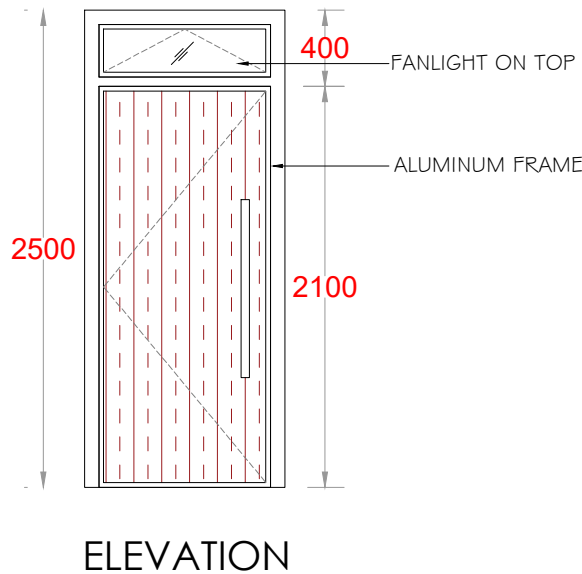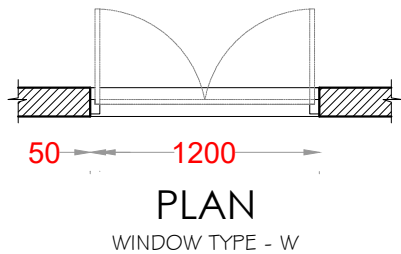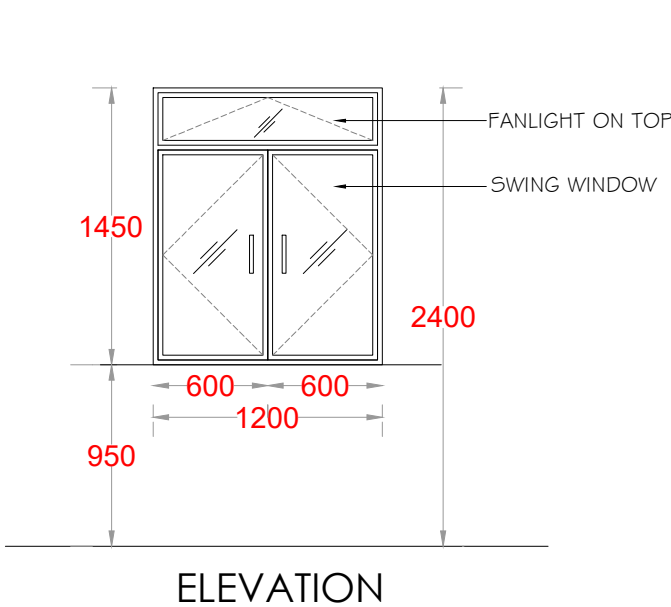

SCHEDULE OF DOORS AND WINDOWS					
TYPE	DESCRIPTION	SIZE (mm)	GROUND FLOOR	FIRST FLOOR	
W	GLASS / ALUMINUM WINDOW WITH FANLIGHT ABOVE	1200 X 1450	8	2	
D1	ALUMINUM FRAME DOOR WITH FANLIGHT ABOVE	1050 X 2500	2	-	
D2	TIMBER DOOR	900 X 2100	1	-	
D3	TIMBER HALF DOOR	750 X 900	1	1	
G	BOX BAR DOUBLE GATE MATCH WITH HAND RAIL	1500 X 1000	-	2	

- GENERAL NOTE :**
- ALL DIMENSIONS ARE GIVEN IN MILLIMETERS, UNLESS OTHERWISE STATED.
 - ALL THE DIMENSIONS AND LEVELS MUST BE CHECKED AT SITE BEFORE CONSTRUCTION.
 - NO DIMENSIONS TO BE SCALED FROM DRAWING, ONLY WRITTEN DIMENSIONS TO BE FOLLOWED.
 - ALL GIVEN LEVELS ARE FINISH FLOOR LEVELS.
 - TILES WERE NOT SHOWN FOR CLARITY.
 - ALL DOORS & WINDOWS ARE SHOWN OPEN IN FLOOR PLANS FOR CLARITY OF THE DRAWING.
 - IF ANY MISMATCH OR CONTROVERSIAL IN THE DRAWING DO NOT PROCEED WITHOUT CONSULTING THE ENGINEER.
 - THE CONSTRUCTION TECHNIQUES AND THE MATERIAL SHOULD BE IN ACCORDANCE WITH RELEVANT BS, SLS, AND CIDA SPECIFICATIONS.

Rev.	Description	Date

PROJECT :
EXTENSION TO THE ANATOMY
LABORATORY OF
FACULTY OF MEDICINE
UVA WELLASSA UNIVERSITY

CLIENT :
UVA WELLASSA UNIVERSITY
PASSARA ROAD , BADULLA , SRI LANKA




DESIGN:	DRAWN:	CHECKED:	RECOMMENDED:

DWG TITLE :
ROOF LAYOUT


SCALE : VARIES DATE : 07.03.2024

DWG. NO : UWU/MD/2024/ANATOMY LAB/CON. ISSUE/12

THIS DRAWING TOGETHER WITH ITS SUPPLEMENTS, IS THE PROPERTY OF THE UNIVERSITY AND SUBJECT TO COPYRIGHT PROTECTION. THE MATERIAL MUST NOT, EITHER WHOLLY OR PARTLY, BE COPIED, REPRODUCED, MADE PUBLIC OR IN ANY OTHER WAY MADE AVAILABLE TO A THIRD PARTY WITHOUT THE WRITTEN CONSENT OF THE UVA WELLASSA UNIVERSITY

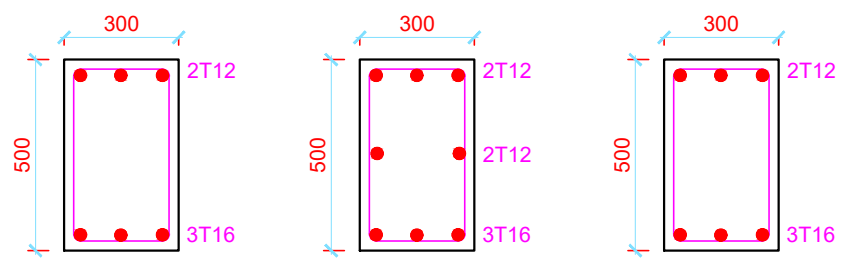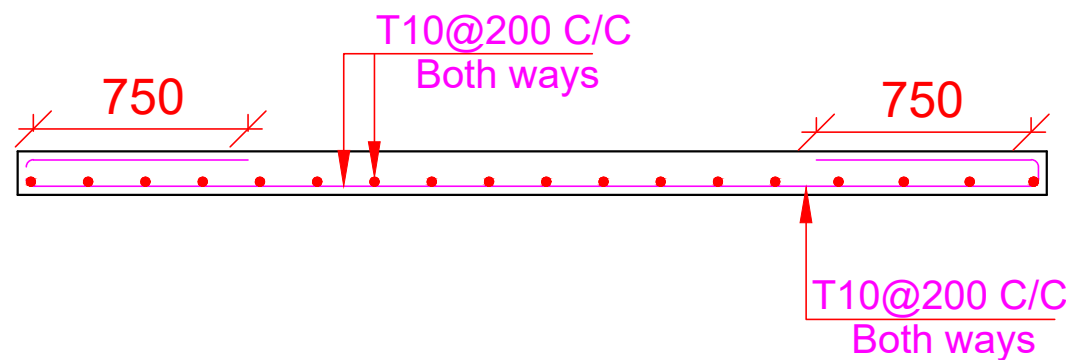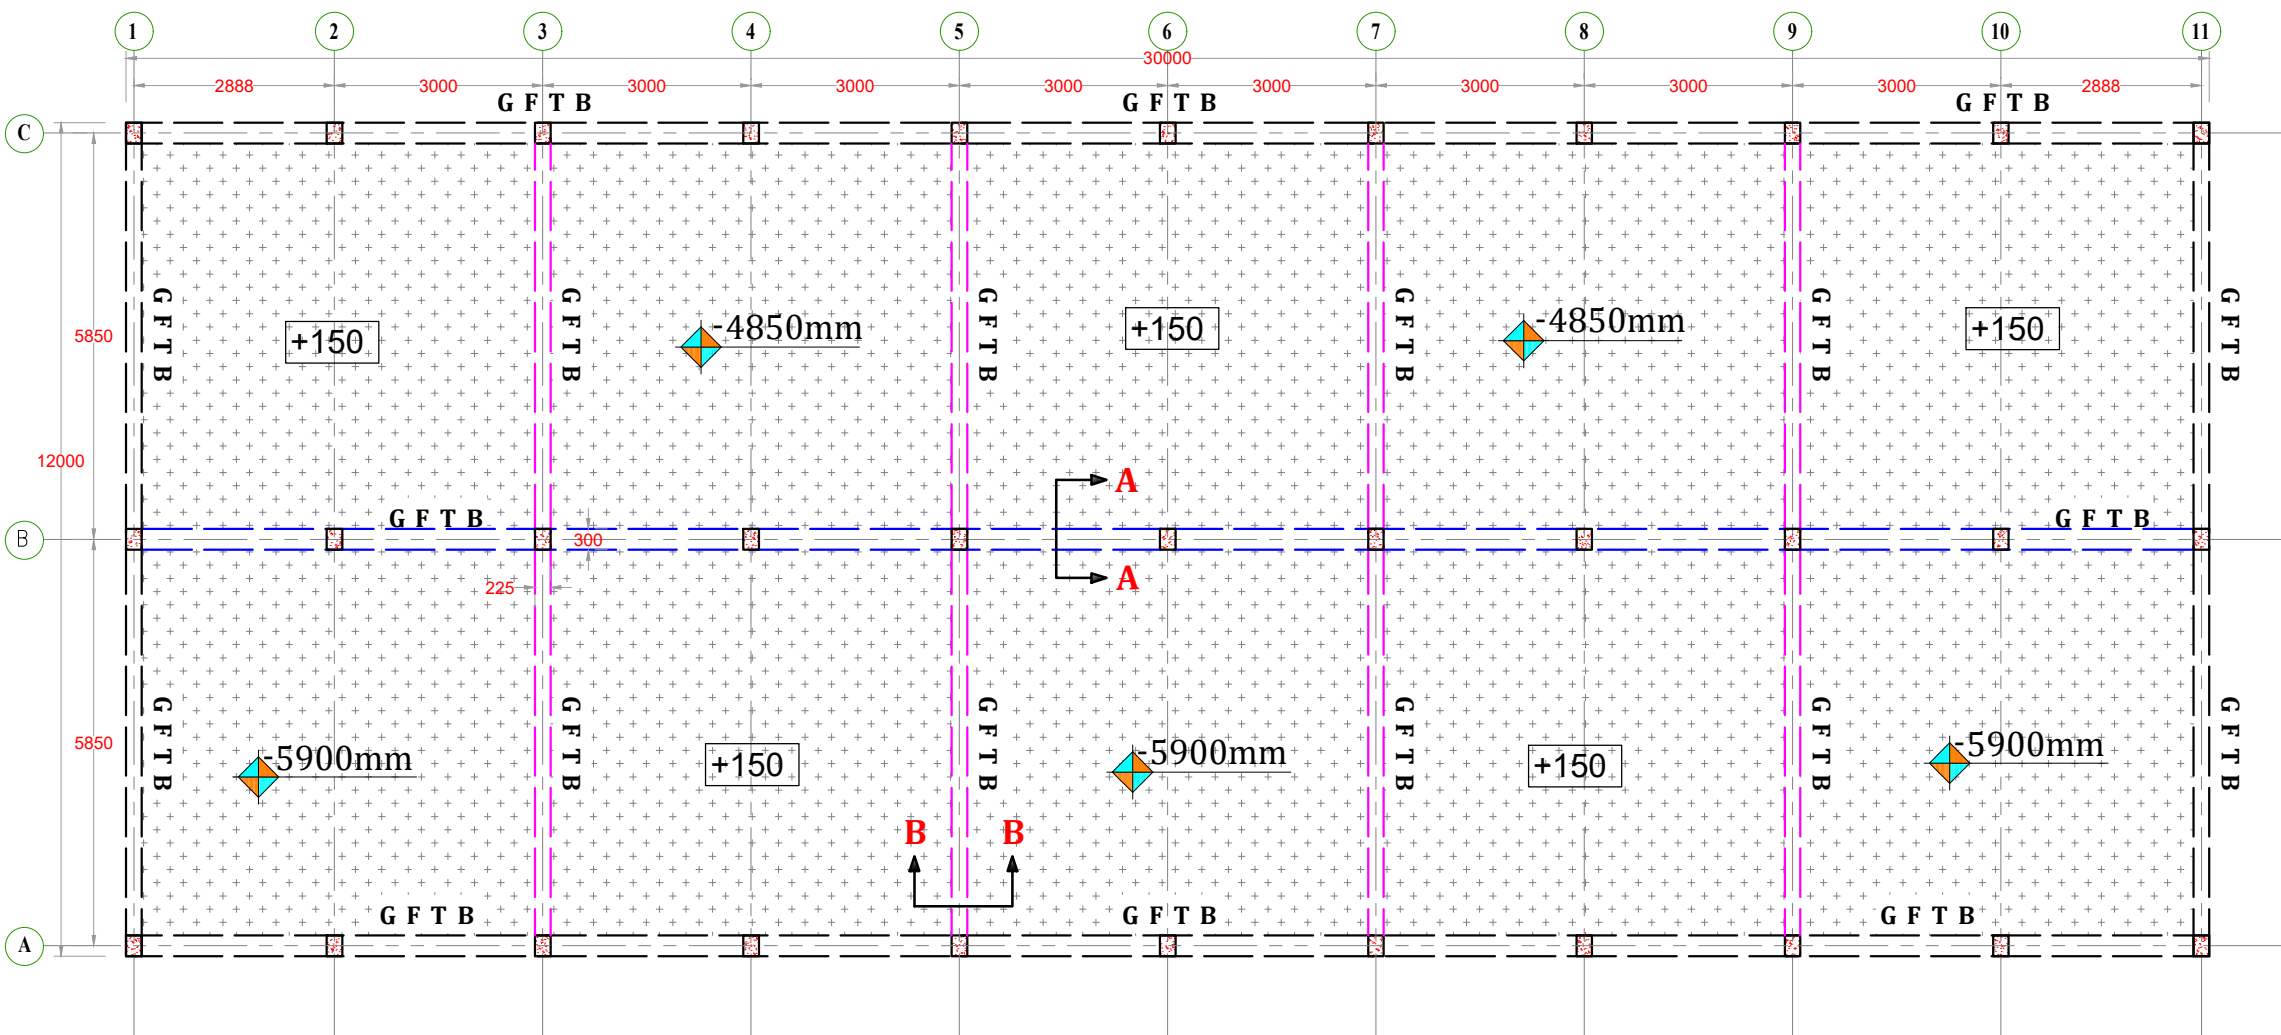

SECTION A - A

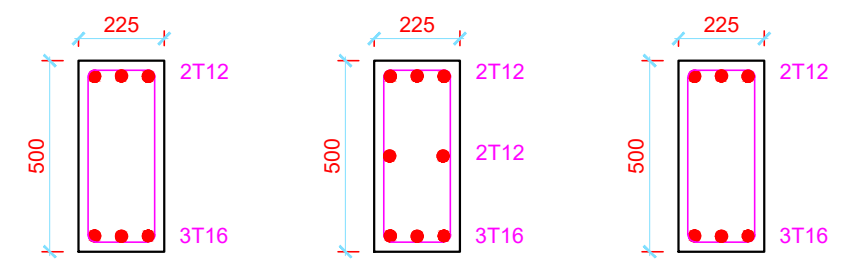

SECTION B - B

- GENERAL NOTE :**
- ALL DIMENSIONS ARE GIVEN IN MILLIMETERS, UNLESS OTHERWISE STATED.
 - ALL THE DIMENSIONS AND LEVELS MUST BE CHECKED AT SITE BEFORE CONSTRUCTION.
 - NO DIMENSIONS TO BE SCALED FROM DRAWING, ONLY WRITTEN DIMENSIONS TO BE FOLLOWED.
 - ALL GIVEN LEVELS ARE FINISH FLOOR LEVELS.
 - TILES WERE NOT SHOWN FOR CLARITY.
 - ALL DOORS & WINDOWS ARE SHOWN OPEN IN FLOOR PLANS FOR CLARITY OF THE DRAWING.
 - IF ANY MISMATCH OR CONTROVERSIAL IN THE DRAWING DO NOT PROCEED WITHOUT CONSULTING THE ENGINEER.
 - THE CONSTRUCTION TECHNIQUES AND THE MATERIAL SHOULD BE IN ACCORDANCE WITH RELEVANT BS, SLS, AND CIDA SPECIFICATIONS.

Rev.	Description	Date

PROJECT :

EXTENSION TO THE ANATOMY
LABORATORY OF
FACULTY OF MEDICINE
UVA WELLASSA UNIVERSITY

CLIENT :

UVA WELLASSA UNIVERSITY
PASSARA ROAD , BADULLA , SRI LANKA

DESIGN:	DRAWN:	CHECKED:	RECOMMENDED:





DWG TITLE :

SCHEDULE OF COLUMN
DETAILS


SCALE : VARIES DATE : 07.03.2024

DWG. NO : UWU/MD/2024/ANATOMY LAB/CON. ISSUE/13

THIS DRAWING TOGETHER WITH ITS SUPPLEMENTS, IS THE PROPERTY OF THE UNIVERSITY AND SUBJECT TO COPYRIGHT PROTECTION. THE MATERIAL MUST NOT, EITHER WHOLLY OR PARTLY, BE COPIED, REPRODUCED, MADE PUBLIC OR IN ANY OTHER WAY MADE AVAILABLE TO A THIRD PARTY WITHOUT THE WRITTEN CONSENT OF THE UVA WELLASSA UNIVERSITY

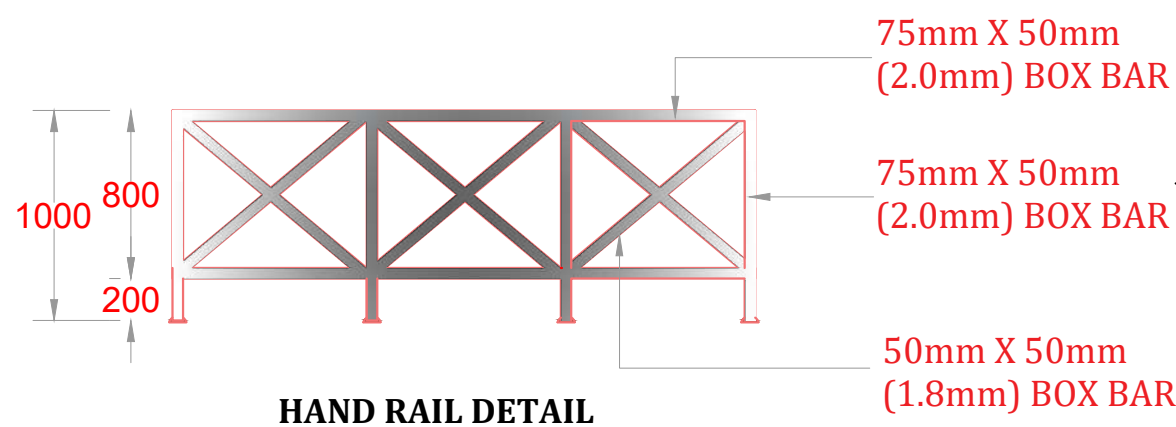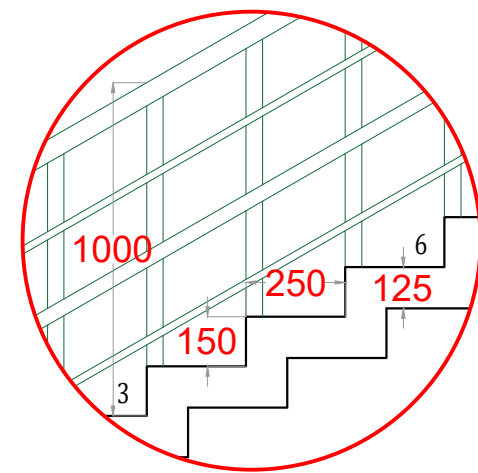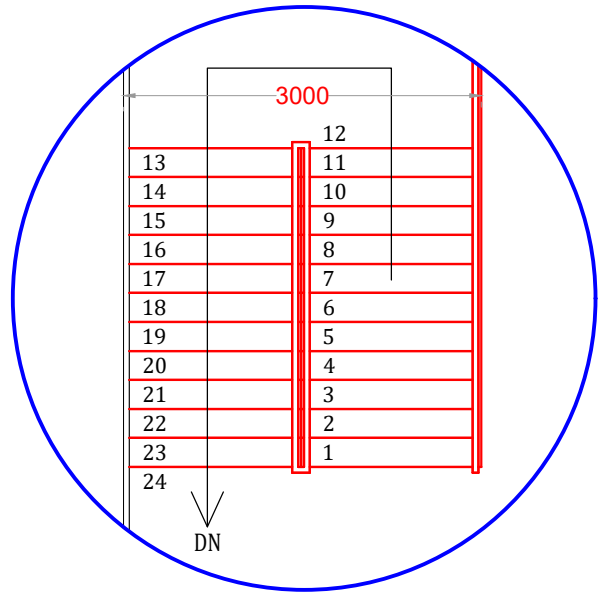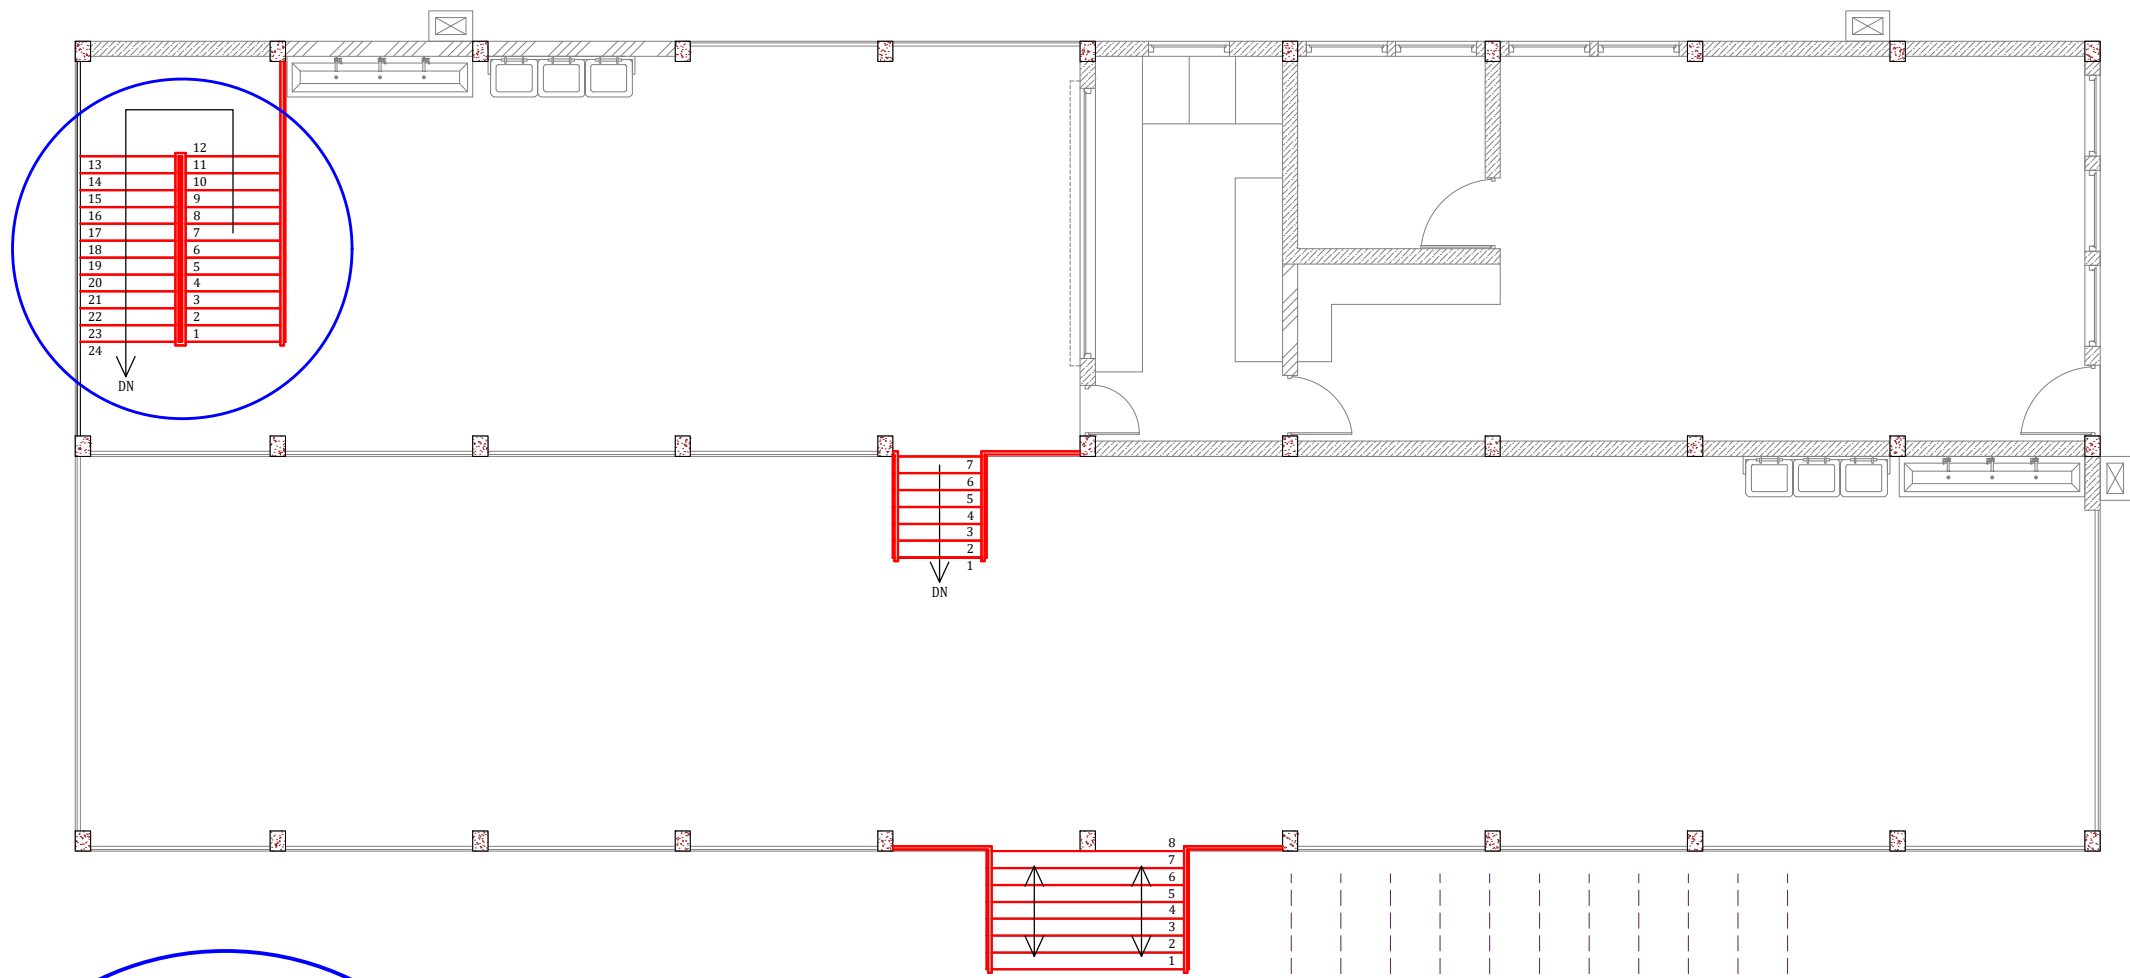

HAND RAIL DETAIL

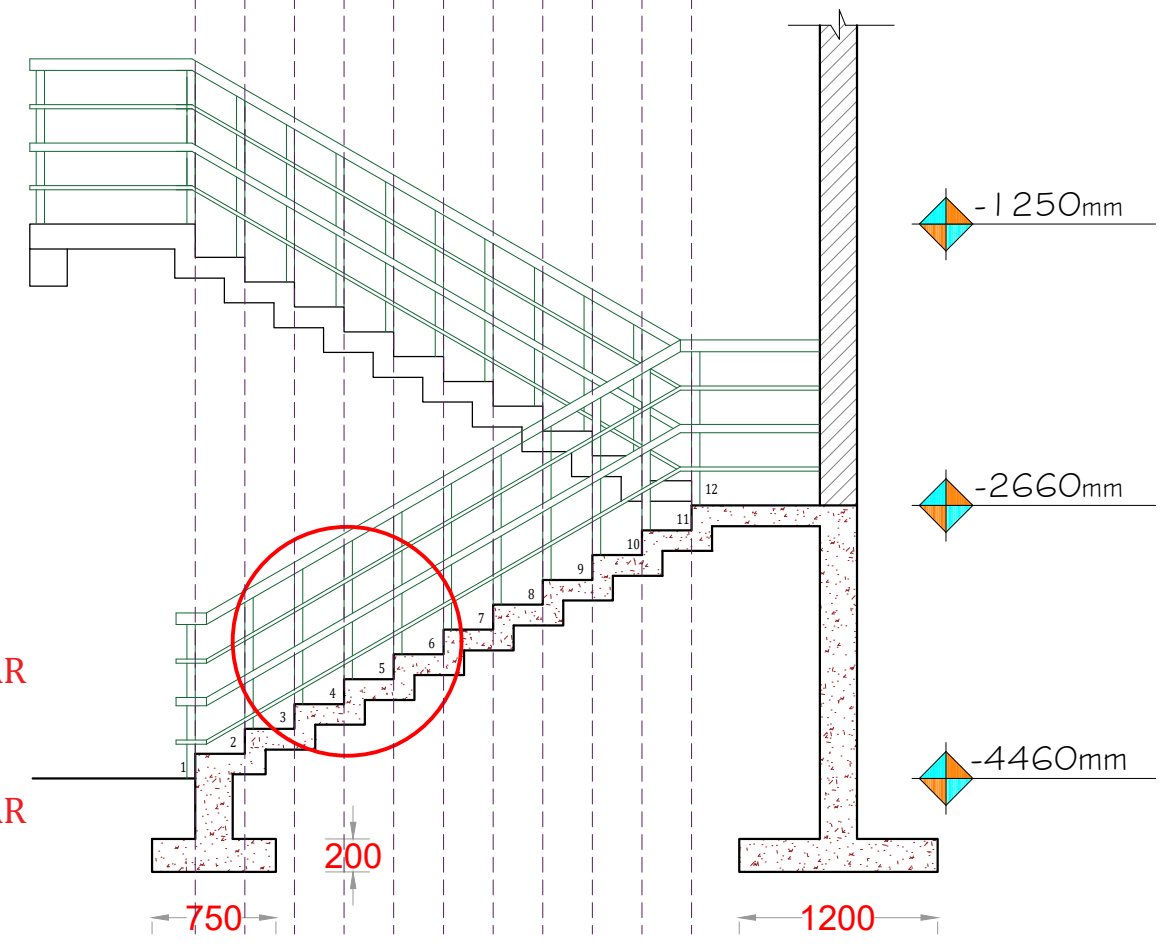

STAIRCASE SECTION DETAIL

- GENERAL NOTE :**
- ALL DIMENSIONS ARE GIVEN IN MILLIMETERS, UNLESS OTHERWISE STATED.
 - ALL THE DIMENSIONS AND LEVELS MUST BE CHECKED AT SITE BEFORE CONSTRUCTION.
 - NO DIMENSIONS TO BE SCALED FROM DRAWING, ONLY WRITTEN DIMENSIONS TO BE FOLLOWED.
 - ALL GIVEN LEVELS ARE FINISH FLOOR LEVELS.
 - TILES WERE NOT SHOWN FOR CLARITY.
 - ALL DOORS & WINDOWS ARE SHOWN OPEN IN FLOOR PLANS FOR CLARITY OF THE DRAWING.
 - IF ANY MISMATCH OR CONTROVERSIAL IN THE DRAWING DO NOT PROCEED WITHOUT CONSULTING THE ENGINEER.
 - THE CONSTRUCTION TECHNIQUES AND THE MATERIAL SHOULD BE IN ACCORDANCE WITH RELEVANT BS, SLS, AND CIDA SPECIFICATIONS.

Rev.	Description	Date
------	-------------	------

PROJECT :
EXTENSION TO THE ANATOMY
LABORATORY OF
FACULTY OF MEDICINE
UVA WELLASSA UNIVERSITY

CLIENT :
UVA WELLASSA UNIVERSITY
PASSARA ROAD , BADULLA , SRI LANKA

DESIGN:	DRAWN:	CHECKED:	RECOMMENDED:

DWG TITLE :

SCALE : VARIES DATE : 07.03.2024

DWG. NO : UWU/MD/2024/ANATOMY LAB/CON. ISSUE/14

THIS DRAWING TOGETHER WITH ITS SUPPLEMENTS, IS THE PROPERTY OF THE UNIVERSITY AND SUBJECT TO COPYRIGHT PROTECTION. THE MATERIAL MUST NOT, EITHER WHOLLY OR PARTLY, BE COPIED, REPRODUCED, MADE PUBLIC OR IN ANY OTHER WAY MADE AVAILABLE TO A THIRD PARTY WITHOUT THE WRITTEN CONSENT OF THE UVA WELLASSA UNIVERSITY