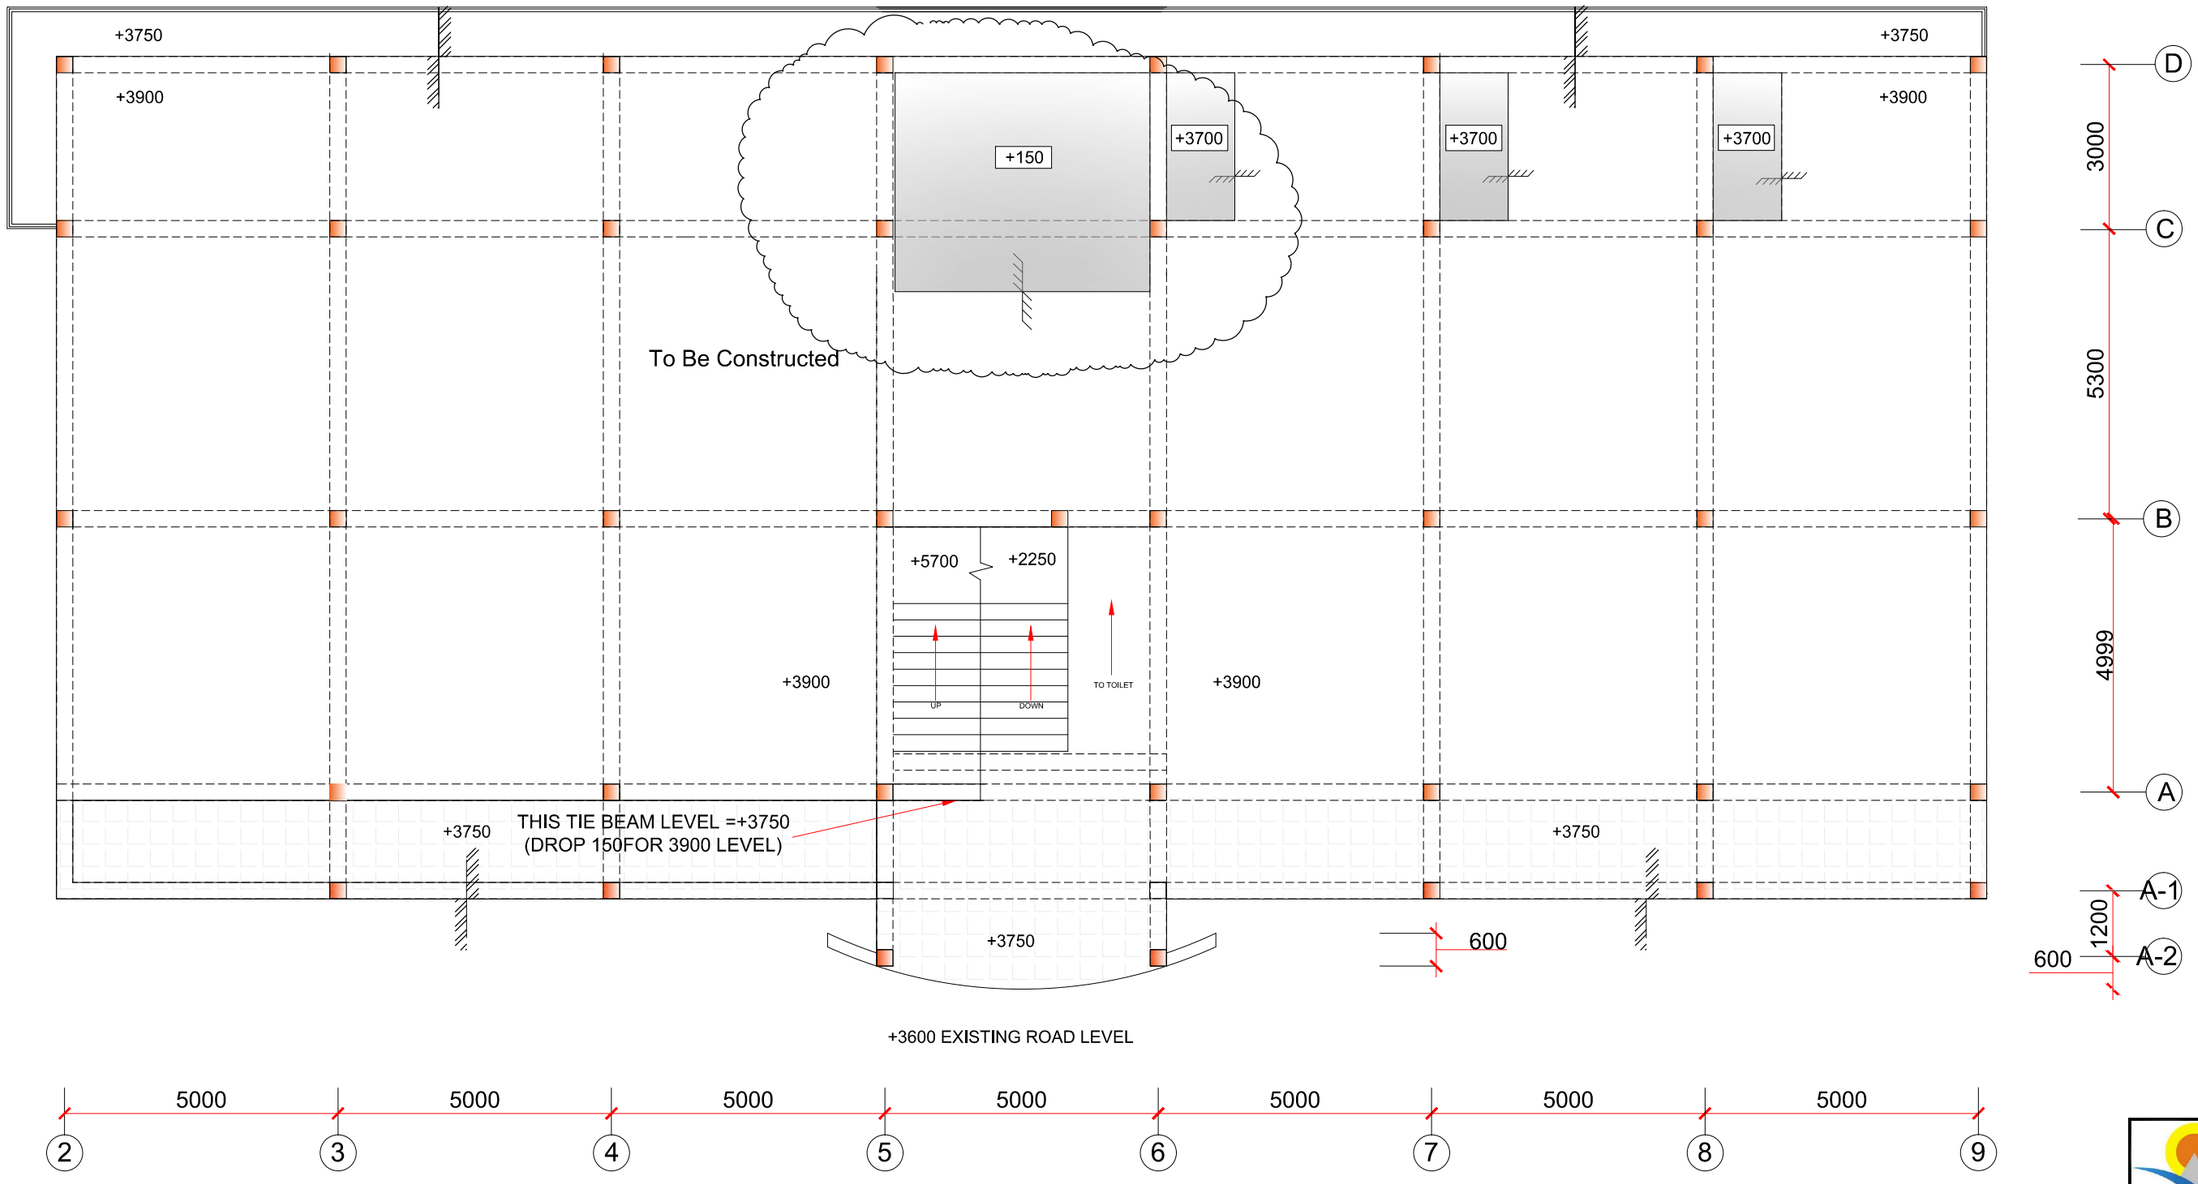

FIG:- 01 LEVEL @ + 3900 GENERAL ARRANGEMENT PLAN

Uva Wellassa University

EXTENSION TO MAINTENANCE UNIT

Drawn : Recommended : Approved :

Date drawn: 01.06.2018

Dwg No :