Annexure 01

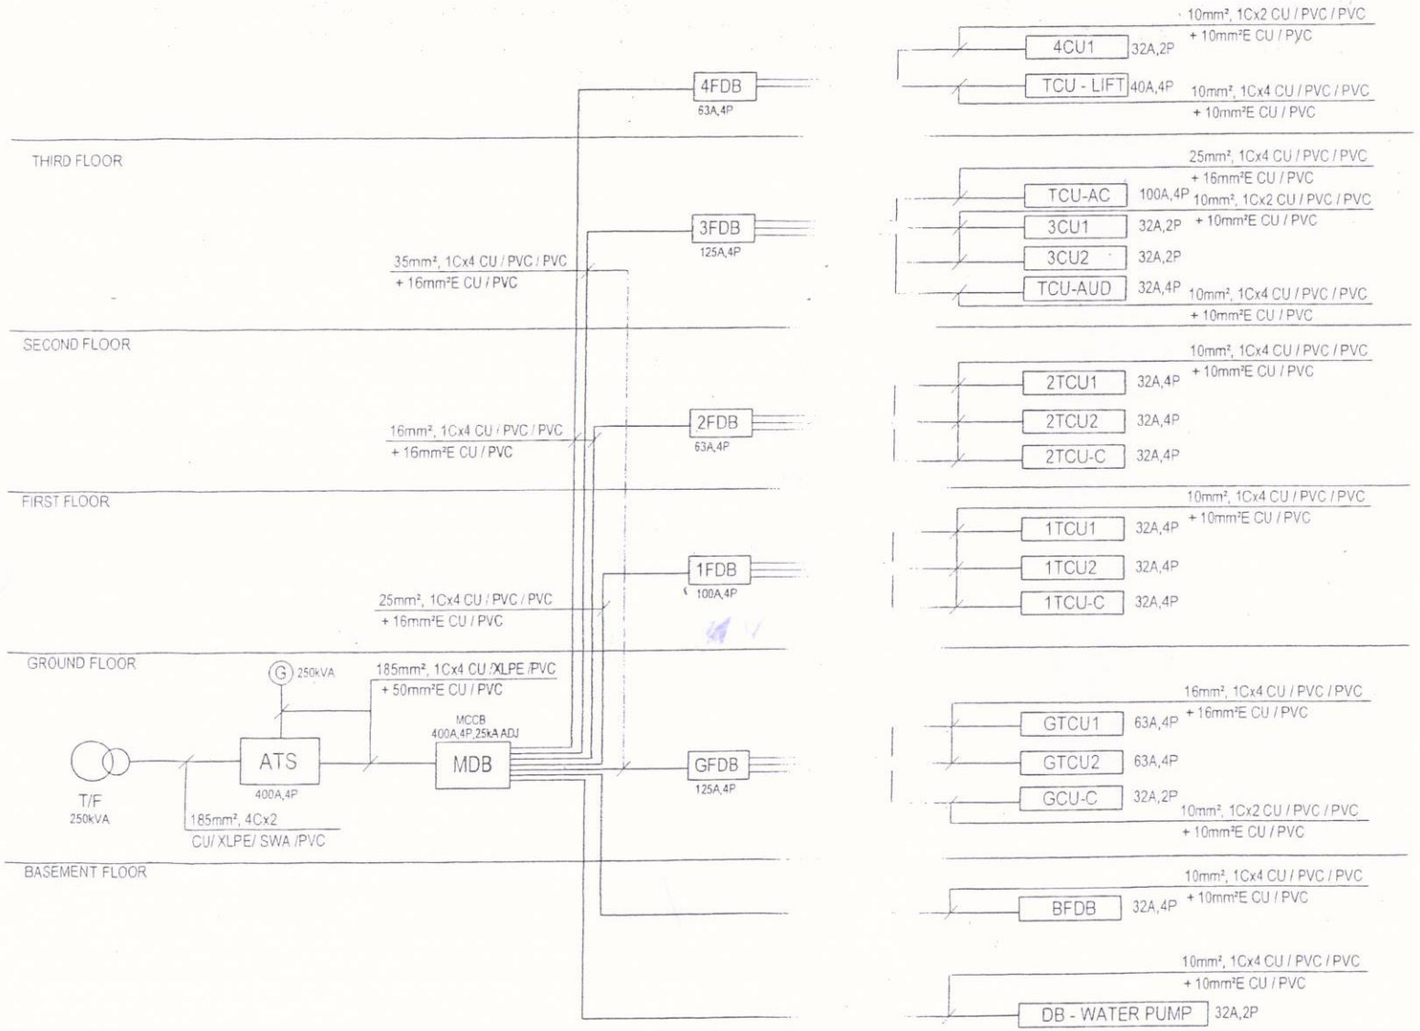

SCHEMATIC DIAGRAM

Rev	Date	Detail	Description	Chkd

Client: DEMOCRATIC SOCIALIST REPUBLIC OF SRI LANKA
MINISTRY OF HIGHER EDUCATION AND HIGHWAYS

Project: INFRASTRUCTURE DEVELOPMENT PROJECT FOR TECHNOLOGY STREAM DEGREE PROGRAM 2015 UVA WELLASSA UNIVERSITY - BADULLA

Title: SCHEMATIC DIAGRAM

cecb CENTRAL ENGINEERING CONSULTANCY BU
ELECTRICAL UNIT - CONSULTANCY SERVICES SECT

Head Office : 415 Bauddhaloka Mawatha Colombo-07 Sri Lanka
Tel : 01 2669920
Fax : 01 2587369
E-Mail : cecb@sltnet.lk

Base Office : Digana Village Rajawella Srilanka
Tel : 081 2377324
Fax : 081 2377228
E-Mail : cecbdigana@gmail.com

Designed	D.B.W. (M.I.E.(SL))		Recommended : DGM (Design - CP)
Drawn	P.T.R.		Approved : AGM (CP)
Checked	M.P.W. (M.I.E.(SL))		
Submitted	H.G.M.		Scale: NTS; Date: DEC / 20
Plot Code			
Sheet Size: A3	Drawing No: C 1347 / CSD / EL - 01/01		