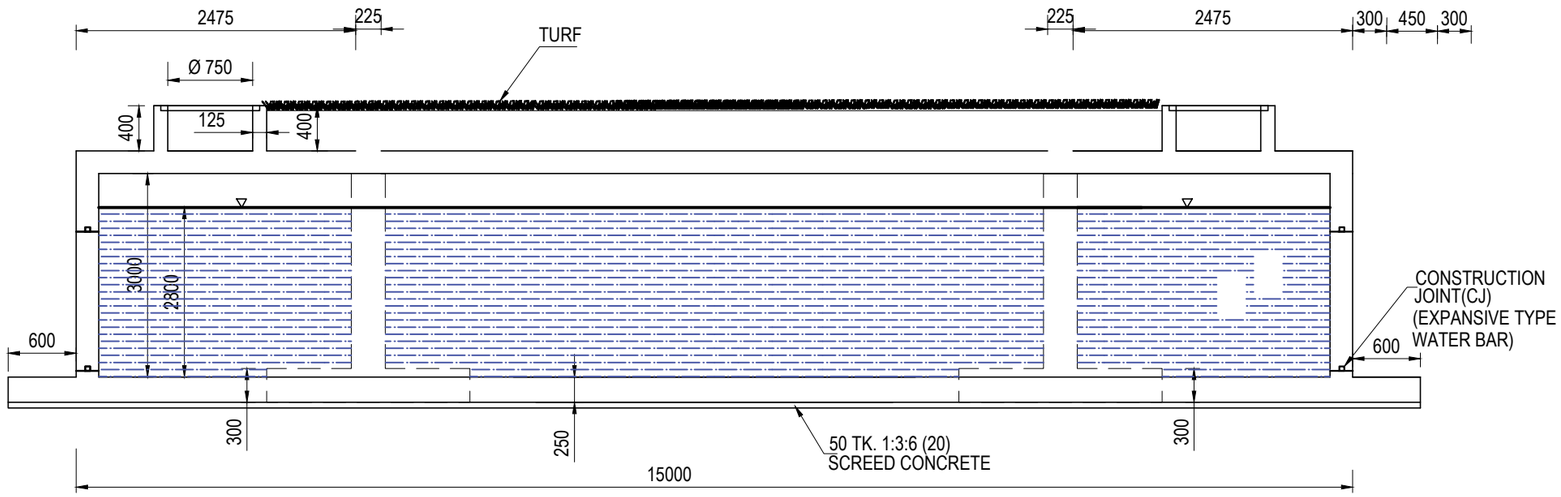

SECTION B
1 : 50 PL-01/02

NOTE : -

1. ALL PIPE DIAMETERS GIVEN ARE NOMINAL OUT SIDE DIAMETERS.
2. MAN HOLE HEIGHT DEPENDS ON SITE CONDITION & LEVEL OF THE PIPE.
3. COVER TO R/F TO BE 40mm.
4. ALL MANHOLE COVER SLAB R/F GRADE CONCRETE TO BE C.30 AND OTHER ALL STRUCTURAL R/F CONCRETE GRADE TO BE C.35

Rev.	Date	Desd.	Description	Drwn.	Chk'd	App'd

Client: DEMOCRATIC SOCIALIST REPUBLIC OF SRI LANKA
MINISTRY OF HIGHER EDUCATION

Project: **PROPOSED ALTERNATIVE WATER SUPPLY SYSTEM FOR UVA WELLASSA UNIVERSITY**

Title: **WATER SUMP CONCERTE OUT LINE DETAIL**

CENTRAL ENGINEERING CONSULTANCY BUREAU
DESIGN OFFICE - CONSULTANCY SERVICES SECTION, DIGANA

Head Office : 415, Bauddhaloka Mawatha, Colombo-07, Sri Lanka.
Tel. - 011 2668800
Fax. - 011 2687369
E-Mail - cecb@sltl.lk

Base Office : Digana Village, Rajawella, Sri lanka.
Tel. - 081 2376324, 081 2375286, 081 2375480
Fax. - 081 2375480
E-Mail - cecbdiganadesign@gmail.com

Designed	AMARAJEEWA (Sr-DE)	Recommended - DGM (CP)	
Drawn	KASUN	Approved - AGM (CP)	
Checked	R.K.C.T.		
Submitted	IJITHRA	Scale: As Shown	Date: DEC. 2020 / Status: TEN.
Plot Code	14204112214 00 15 41 28 476.67		
Sheet Size: A3	Drawing No. C 662.WS/ CSD / PL - 02		Rev. No. -

This drawing is sole property of CECB. Data contained on this drawing shall not to be used, reproduced, duplicated in whole or part without the prior permission of CECB.
CECB shall not be hold responsible for the unauthorized use of this drawing on Projects other than for which it was used.